



Keary Design Associates Ltd retains the copyright on the contents of this drawing. It shall not be reproduced or copied in any form, nor shall any proposals or designs be used without the written consent of Keary Design Associates Ltd. No liability shall be accepted for any inaccuracies. These drawings are subject to the terms and conditions of the contract.

Plant Schedule

Trees	No.	Species Name	Specification	Density	Girth	Height	Pot Size
144 -	8	Acer campestre	Counted	0.3Cfr Double Staggered at 0.5m offset		60-80cm	2L
6 -	6	Acer campestre Streetwise	RB	Counted	14-16cm		
1 -	1	Ainus glutinosa	RB	Counted	10-12cm		
5 -	1	Amelanchier lamarckii	Multi-Stemmed :3 Stems	Counted	6-8cm	4.0-4.5m	70L
3 -	3	Betula nigra	Multi-Stemmed :3 Stems :RB	Counted	10-12cm		
6 -	6	Betula papyrifera	RB	Counted	10-12cm		
35 -	3	Betula pendula	RB	Counted	16-18cm		
3 -	3	Crataegus laevigata 'Rosea Flore Pleno'	RB	Counted	12-14cm		
1189 -	6	Crataegus monogyna		0.3Cfr Double Staggered at 0.5m offset		60-80cm	2L
6 -	6	Magnolia kobus		Counted	12-14cm		50L
144 -	9	Malus sylvestris		0.3Cfr Double Staggered at 0.5m offset		60-80cm	2L
9 -	6	Malus sylvestris	RB	Counted	10-12cm		
6 -	3	Malus sylvestris	RB	Counted	12-14cm		
3 -	3	Prunus 'Sunset Boulevard'	RB	Counted	12-14cm		
3 -	6	Prunus avium	RB	Counted	12-14cm		
441 -	3	Prunus spinosa		0.3Cfr Double Staggered at 0.5m offset		60-80cm	2L
3 -	3	Pyrus calleryana 'Chanticleer'	RB	Counted	12-14cm		
5 -	14	Quercus robur	RB	Counted	16-18cm		
6 -	6	Sorbus aucuparia	RB	Counted	10-12cm		
6 -	6	Tilia cordata	RB	Counted	16-18cm		
Total :2046 -							

No.	Species Name	Specification	Density	Pot Size	Height
55 -	Aucuba japonica 'Rozannie'		0.5Cfr Double Staggered at 0.5m offset	3L	30-40cm
174 -	Aucuba japonica 'Variegata'		3/m²	5L	40-60cm
80 -	Choisya 'Aztec Pearl'		3/m²	5L	30-40cm
127 -	Choisya Sundance		3/m²	5L	30-40cm
15 -	Cistus 'Silver Pink'		3/m²	3L	20-30cm
144 -	Cornus sanguinea		0.3Cfr Double Staggered at 0.5m offset	2L	60-80cm
12 -	Cornus sanguinea 'Winter Beauty'		1/m²	10L	40-60cm
256 -	Cornus stolonifera 'Kelsey'		6/m²	2L	20-30cm
144 -	Corylus avellana		0.3Cfr Double Staggered at 0.5m offset	2L	60-80cm
144 -	Euonymus europaeus		0.3Cfr Double Staggered at 0.5m offset	2L	60-80cm
133 -	Euonymus fortunei 'Emerald Gaiety'		4/m²	3L	30-40cm
50 -	Hebe 'Mrs Winder'		3/m²	3L	30-40cm
128 -	Hebe armstrongii		3/m²	5L	30-40cm
152 -	Hebe pinguifolia 'Sutherlandii'		3/m²	5L	30-40cm
207 -	Helianthemum 'Ben Hope'		5/m²	3L	20-30cm
144 -	Illex aquifolium		0.3Cfr Double Staggered at 0.5m offset	2L	60-80cm
142 -	Lavandula angustifolia 'Hidcote'		4/m²	2L	20-30cm
157 -	Lonicera nitida 'Baggesen's Gold'		3/m²	3L	30-40cm
42 -	Mahonia aquifolium 'Apollo'		3/m²	3L	30-40cm
22 -	Phormium cookianum 'Tricolor'		Counted	10L	60-80cm
38 -	Photinia x fraseri 'Little Red Robin'		3/m²	3L	30-40cm
16 -	Prunus laurocerasus 'Otto Luyken'		3/m²	5L	30-40cm
167 -	Prunus lusitanica		2/m	10L	80-100cm
427 -	Rosa 'Fru Dagmar Hastrup'		0.5Cfr Double Staggered at 0.5m offset	2L	30-40cm
40 -	Rosa Grouse 2000		3/m²	2L	20-30cm
144 -	Rosa rubiginosa		0.3Cfr Double Staggered at 0.5m offset	2L	60-80cm
96 -	Viburnum davidii		4/m²	3L	30-40cm
144 -	Viburnum lantana		0.3Cfr Double Staggered at 0.5m offset	2L	60-80cm

Climbers	No.	Species Name	Specification	Density	Pot Size	Height
144 -	144	Lonicera periclymenum		0.3Cfr Double Staggered at 0.5m offset	2L	60-80cm
Total :144 -						


Herbaceous					
No.	Species Name	Specification	Density	Pot Size	
199 -	Eupatorium pur. mac. 'Atropurpureum'		5/m²	2L	
199 -	Iris sibirica 'Snow Queen'		5/m²	2L	
199 -	Lythrum salicaria		5/m²	2L	
23 -	Miscanthus sinensis 'Gracillimus'		Counted	10L	
Total :620 -					

Wildflowers	No.	Species Name	Abbrev	Specification	Density
300 -	300	Valeriana officinalis VALOF			5/m²

Marginal / Aquatics	No.	Species Name	Abbrev	Specification	Density
300 -	300	Butomus umbellatus BUTIUM			5/m²
300 -	199	Galina palustris CALPA			5/m²
199 -	300	Filipendula ulmaria F.U.			5/m²
300 -	300	Iris pseudacorus IRIPS			5/m²

Grasses						
No.	Species Name	Specification	Density	Pot Size	Height	
26 -	Calamagrostis acutiflora 'Karl Foerster'		Counted	10L		
44 -	Carex Ice Dance		4/m²	3L		
51 -	Stipa arundinacea		4/m²	3L		
Total :121 -						

PLAN KEY

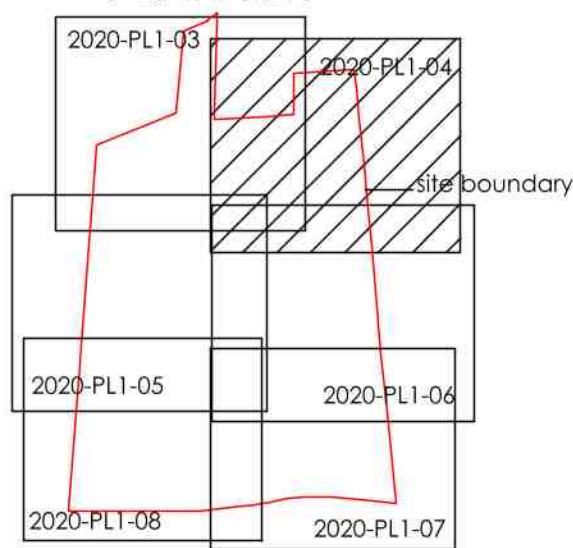

KEY

	Grassland/Amenity Lawn
	Wildflower meadow sown with meadow mix EM3 by Emorsgate or similar approved
	Shrub and herbaceous planting
	Natural herbaceous marginal plants to attenuation area
	Swales sown with meadow mix EM3 by Emorsgate or similar approved
	Hedge or linear planting

B 17 Feb21 Landscape Amended to comments
A 10 Feb21 Landscape re-drawn to latest site layout

REV DATE NOTES

KearyDesign Associates
Landscape Architects

Client Kaplan Property Group

Project Residential Development
Fleet Road
Holbeach

Drawing Title Soft Landscape Proposals

Drawn	Scale	Paper Size
DK	1:250	A1
Date	Drawing No.	Revision
Aug20	2020-PL1-04	-B

Keary Design Associates Ltd
THE STUDIO, 46 Shireton Rd, Great Glen, Leicester LE8 9GN
T: 0116 241 0299 - E: info@kearydesign.co.uk
www.kearydesign.co.uk

