


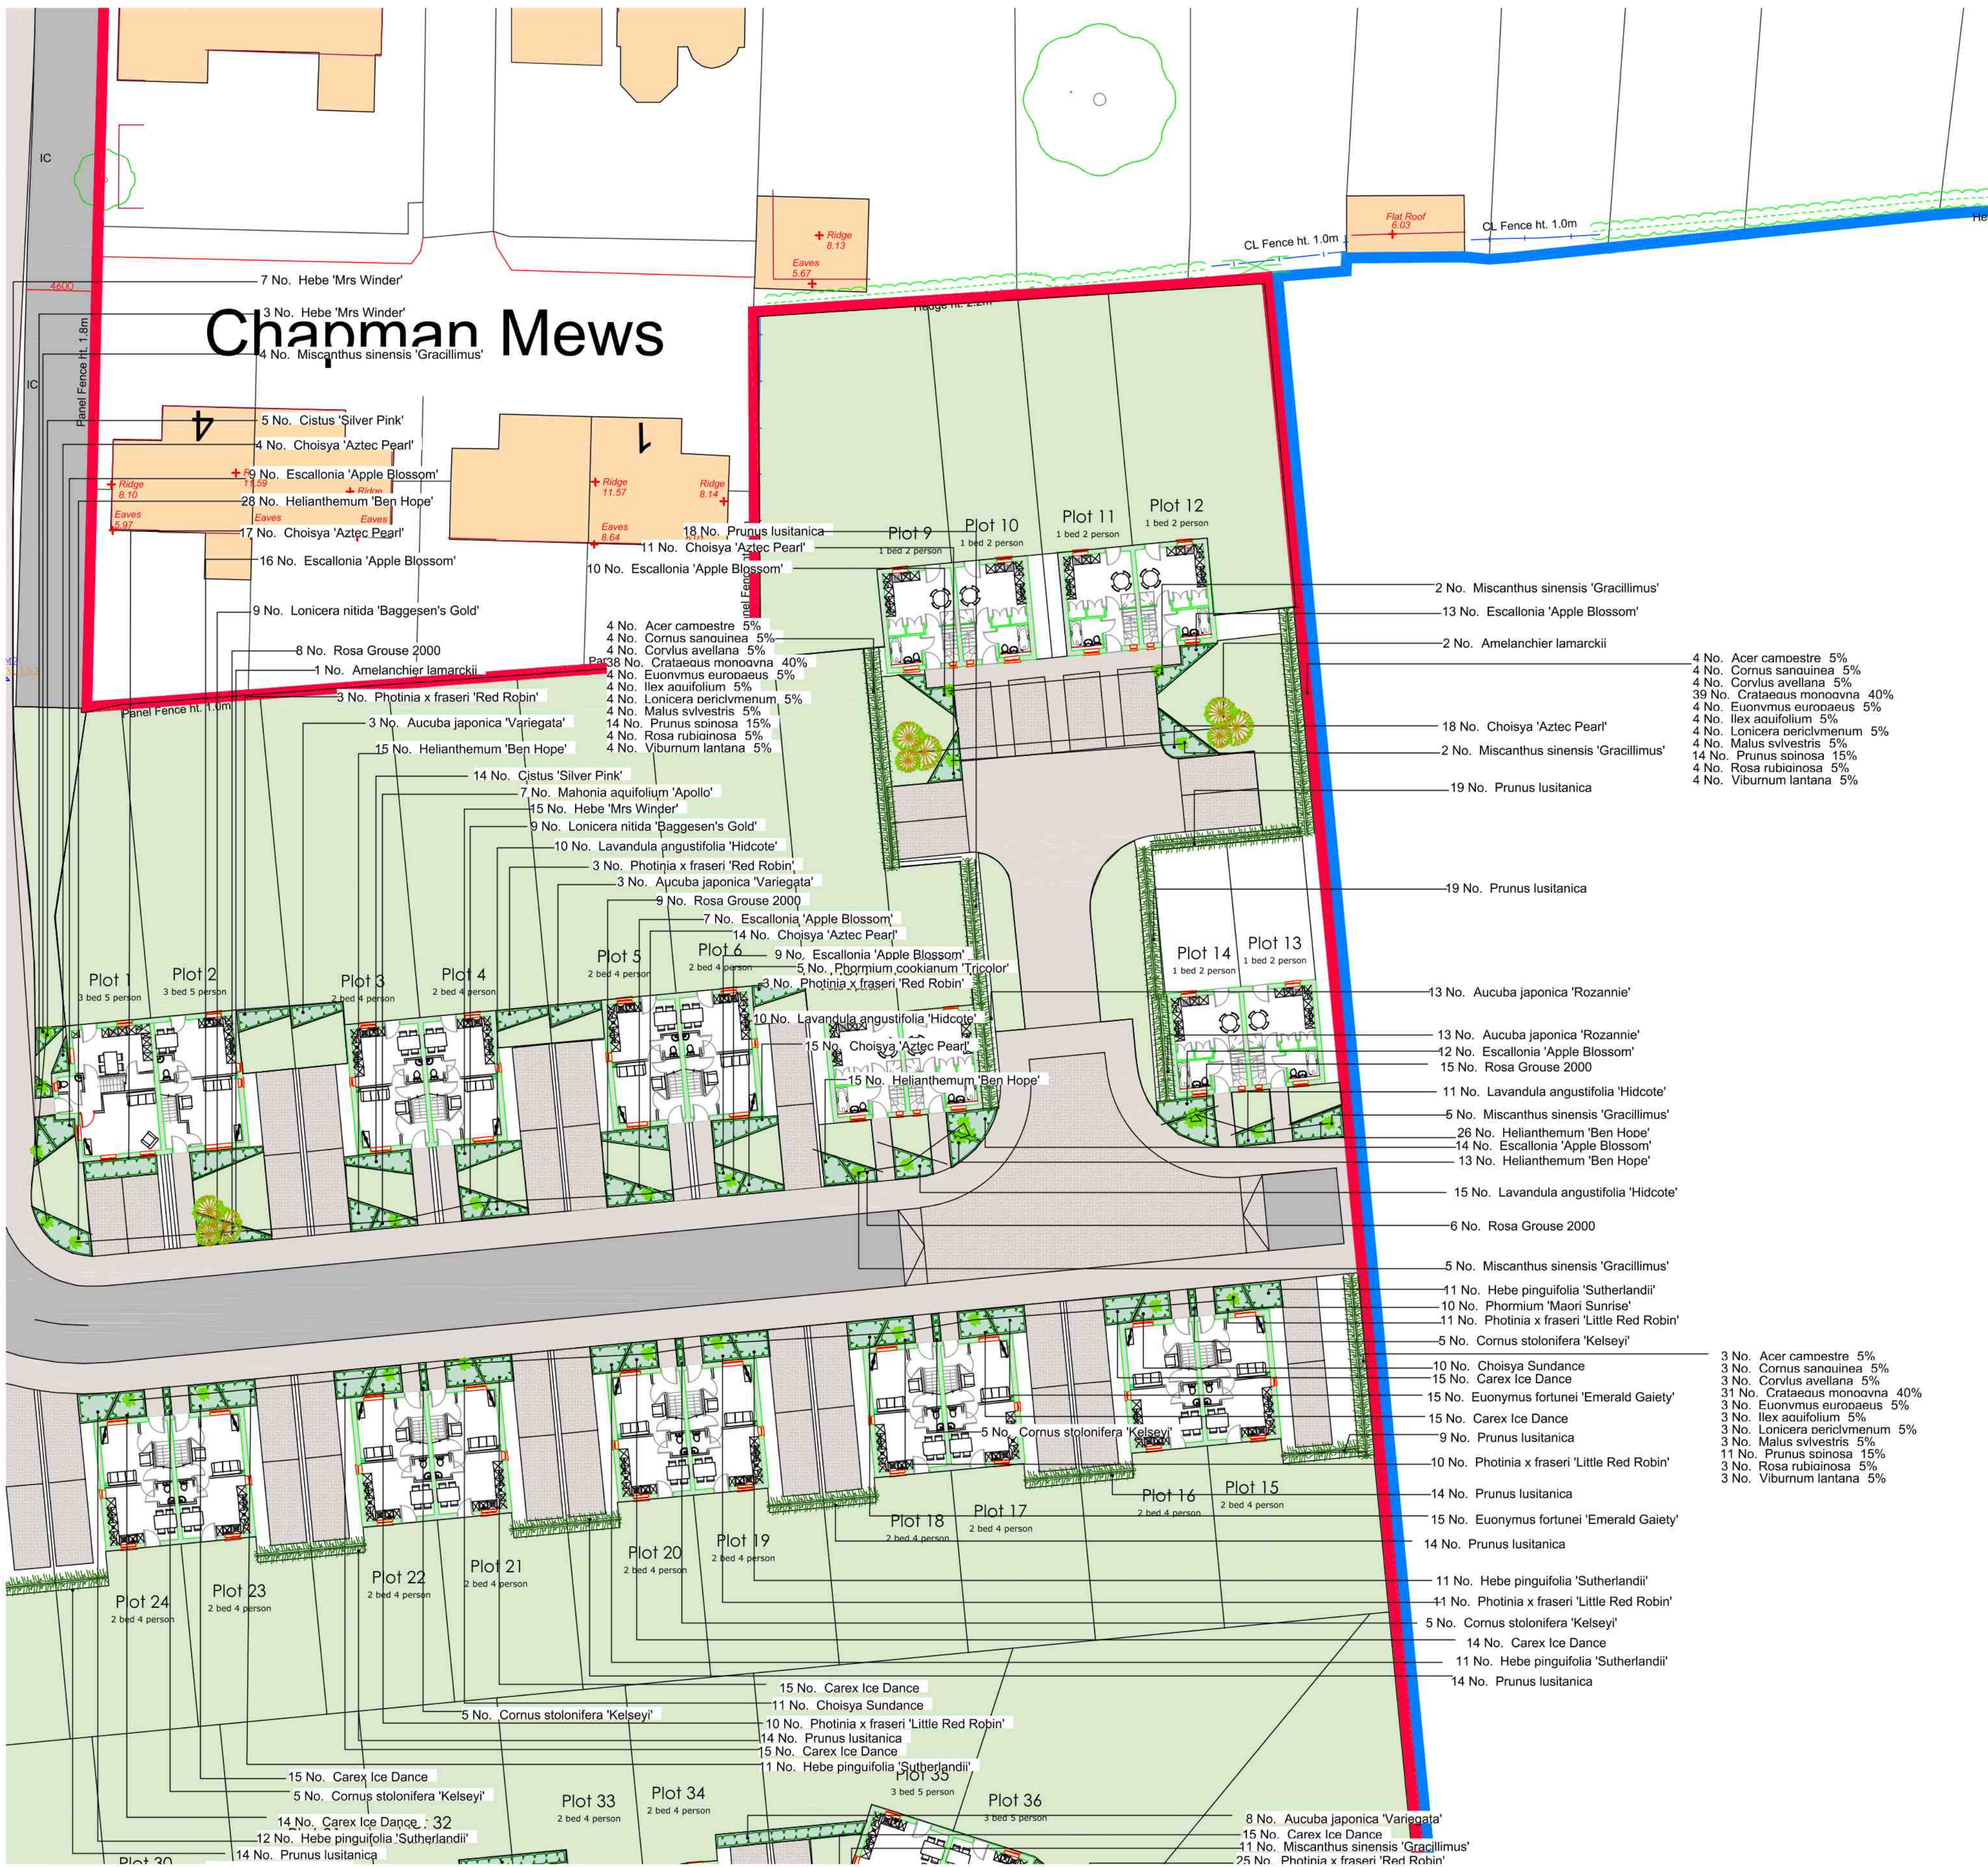

Plant Schedule

No.	Species Name	Specification	Density	Girth	Height	Pot Size
69 -	Acer campestre	0.3Ctr Double Staggered at 0.5m offset	Counted	6-8cm	4.0-4.5m	70L
4 -	Amelanchier lamarckii	Multi-Stemmed :3 Stems	Counted	6-8cm	4.0-4.5m	70L
3 -	Betula nigra	Multi-Stemmed :3 Stems :8	Counted	6-8cm	4.0-4.5m	70L
585 -	Crataegus monogyna	0.3Ctr Double Staggered at 0.5m offset	Counted	12-14cm	60-80cm	2L
8 -	Magnolia kobus	0.3Ctr Double Staggered at 0.5m offset	Counted	12-14cm	60-80cm	2L
69 -	Malus sylvestris	0.3Ctr Double Staggered at 0.5m offset	Counted	60-80cm	2L	
217 -	Prunus spinosa	0.3Ctr Double Staggered at 0.5m offset	Counted	60-80cm	2L	
Total :955 -						

Shrubs

No.	Species Name	Specification	Density	Pot Size	Height
26 -	Aucuba japonica 'Rozannie'	2/m	10L	30-40cm	
33 -	Aucuba japonica 'Variegata'	1/m²	10L	60-80cm	
87 -	Choisya 'Aztec Pearl'	3/m²	5L	30-40cm	
59 -	Choisya Sundance	3/m²	5L	30-40cm	
48 -	Cistus 'Silver Pink'	3/m²	3L	20-30cm	
69 -	Cornus sanguinea	0.3Ctr Double Staggered at 0.5m offset	2L	60-80cm	
136 -	Cornus stolonifera 'Kelsey'	6/m²	2L	20-30cm	
69 -	Corylus avellana	0.3Ctr Double Staggered at 0.5m offset	2L	60-80cm	
132 -	Escallonia 'Apple Blossom'	3/m²	5L	30-40cm	
69 -	Euonymus europaeus	0.3Ctr Double Staggered at 0.5m offset	2L	60-80cm	
30 -	Euonymus fortunei 'Emerald Gaiety'	4/m²	3L	30-40cm	
6 -	Hebe 'Majorie'	3/m²	3L	30-40cm	
84 -	Hebe 'Mrs Winder'	3/m²	3L	30-40cm	
162 -	Hebe pinguifolia 'Sutherlandii'	3/m²	5L	30-40cm	
161 -	Helianthemum 'Ben Hope'	5/m²	3L	20-30cm	
69 -	Ilex aquifolium	0.3Ctr Double Staggered at 0.5m offset	2L	60-80cm	
97 -	Lavandula angustifolia 'Hidcote'	4/m²	2L	20-30cm	
93 -	Lonicera nitida 'Baggesen's Gold'	3/m²	3L	30-40cm	
38 -	Mahonia aquifolium 'Apollo'	3/m²	3L	30-40cm	
10 -	Phormium 'Maori Sunrise'	Counted	10L	60-80cm	
10 -	Phormium cookianum 'Tricolor'	Counted	10L	60-80cm	
92 -	Photinia x fraseri 'Little Red Robin'	3/m²	3L	30-40cm	
45 -	Photinia x fraseri 'Red Robin'	1/m²	10L	60-80cm	
135 -	Prunus laurocerasus 'Otto Luyken'	3/m²	5L	30-40cm	
152 -	Prunus lusitanica	2/m	10L	80-100cm	
105 -	Rosa Grouse 2000	3/m²	2L	20-30cm	
69 -	Rosa rubiginosa	0.3Ctr Double Staggered at 0.5m offset	2L	60-80cm	
69 -	Viburnum lantana	0.3Ctr Double Staggered at 0.5m offset	2L	60-80cm	
Total :2155 -					

Climbers

No.	Species Name	Specification	Density	Pot Size	Height
69 -	Lonicera periclymenum	0.3Ctr Double Staggered at 0.5m offset	2L	60-80cm	
Total :69 -					

Herbaceous

No.	Species Name	Specification	Density	Pot Size
37 -	Miscanthus sinensis 'Gracillimus'	Counted	10L	
Total :37 -				

Grasses


No.	Species Name	Specification	Density	Pot Size	Height
9 -	Calamagrostis acutiflora 'Karl Foerster'	Counted	10L		
199 -	Carex Ice Dance	4/m²	3L		
110 -	Stipa arunifolia	4/m²	3L		
Total :318 -					

KEY

Grassed Areas

Landscape planting

PLAN KEY

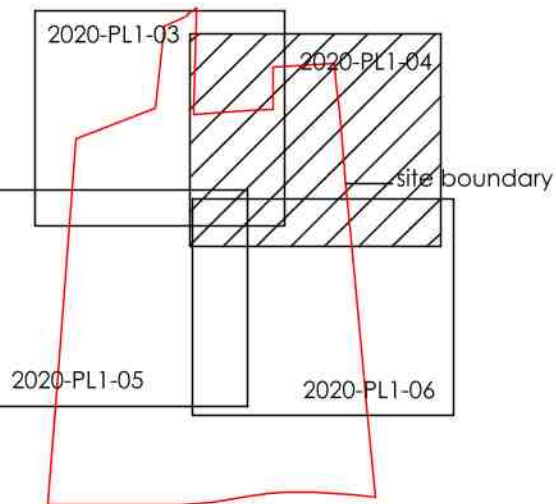

REV DATE NOTES

KearyDesign Associates
Landscape Architects

Client Kaplan Property Group

Project Residential Development
Fleet Road
Holbeach

Drawing Title Soft Landscape Proposals

Drawn	Scale	Paper Size
DK	1:250	A1
Date	Drawing No.	Revision
Aug20	2020-PL1-04	-

Keary Design Associates Ltd
THE STUDIO, 46 Stretton Rd, Great Glen, Leicester LE8 9GN
t: 0116 241 0299 - e: info@kearydesign.co.uk
www.kearydesign.co.uk

S o f t L a n d s c a p e P r o p o s a l s F l e e t R o a d H o l b e a c h