



Plant Schedule

No.	Species Name	Specification	Density	Girth	Height	Pot Size
69 -	Acer campestre		0.3Ctr Double Staggered at 0.5m offset		60-80cm	2L
4 -	Amelanchier lamarckii	Multi-Stemmed :3 Stems	Counted	6-8cm	4.0-4.5m	70L
3 -	Betula nigra	Multi-Stemmed :3 Stems :RB	Counted	6-8cm	4.0-4.5m	
585 -	Crataegus monogyna		0.3Ctr Double Staggered at 0.5m offset		60-80cm	2L
8 -	Magnolia kobus		Counted	12-14cm		50L
69 -	Malus sylvestris		0.3Ctr Double Staggered at 0.5m offset		60-80cm	2L
217 -	Prunus spinosa		0.3Ctr Double Staggered at 0.5m offset		60-80cm	2L
Total :955 -						

Shrubs

No.	Species Name	Specification	Density	Pot Size	Height
26 -	Aucuba japonica 'Rozannie'		2/m	10L	30-40cm
33 -	Aucuba japonica 'Variegata'		1/m²	10L	60-80cm
87 -	Choisya 'Aztec Pearl'		3/m²	5L	30-40cm
59 -	Choisya Sundance		3/m²	5L	30-40cm
48 -	Cistus 'Silver Pink'		3/m²	3L	20-30cm
69 -	Cornus sanguinea		0.3Ctr Double Staggered at 0.5m offset	2L	60-80cm
136 -	Cornus stolonifera 'Kelsey'		6/m²	2L	20-30cm
69 -	Corylus avellana		0.3Ctr Double Staggered at 0.5m offset	2L	60-80cm
132 -	Escallonia 'Apple Blossom'		3/m²	5L	30-40cm
69 -	Euonymus europaeus		0.3Ctr Double Staggered at 0.5m offset	2L	60-80cm
30 -	Euonymus fortunei 'Emerald Gaiety'		4/m²	3L	30-40cm
6 -	Hebe 'Marjorie'		3/m²	3L	30-40cm
84 -	Hebe 'Mrs Winder'		3/m²	3L	30-40cm
162 -	Hebe pinguifolia 'Sutherlandii'		3/m²	5L	30-40cm
161 -	Helianthemum 'Ben Hope'		5/m²	3L	20-30cm
69 -	Ilex aquifolium		0.3Ctr Double Staggered at 0.5m offset	2L	60-80cm
97 -	Lavandula angustifolia 'Hidcote'		4/m²	2L	20-30cm
93 -	Lonicera nitida 'Baggesen's Gold'		3/m²	3L	30-40cm
38 -	Mahonia aquifolium 'Apollo'		3/m²	3L	30-40cm
10 -	Phormium 'Maori Sunrise'		Counted	10L	60-80cm
10 -	Phormium cookianum 'Tricolor'		Counted	10L	60-80cm
92 -	Photinia x fraseri 'Little Red Robin'		3/m²	3L	30-40cm
45 -	Photinia x fraseri 'Red Robin'		1/m²	10L	60-80cm
135 -	Prunus laurocerasus 'Otto Luyken'		3/m²	5L	30-40cm
152 -	Prunus lusitanica		2/m	10L	80-100cm
105 -	Rosa Grouse 2000		3/m²	2L	20-30cm
69 -	Rosa rubiginosa		0.3Ctr Double Staggered at 0.5m offset	2L	60-80cm
69 -	Viburnum lantana		0.3Ctr Double Staggered at 0.5m offset	2L	60-80cm
Total :2155 -					

Climbers

No.	Species Name	Specification	Density	Pot Size	Height
69 -	Lonicera periclymenum		0.3Ctr Double Staggered at 0.5m offset	2L	60-80cm
Total :69 -					

Herbaceous

No.	Species Name	Specification	Density	Pot Size
37 -	Miscanthus sinensis 'Gracillimus'		Counted	10L
Total :37 -				

Grasses


No.	Species Name	Specification	Density	Pot Size	Height
9 -	Calamagrostis acutiflora 'Karl Foerster'		Counted	10L	
199 -	Carex Ice Dance		4/m²	3L	
110 -	Stipa arundinacea		4/m²	3L	
Total :318 -					

KEY

Grassed Areas

Landscape planting

PLAN KEY

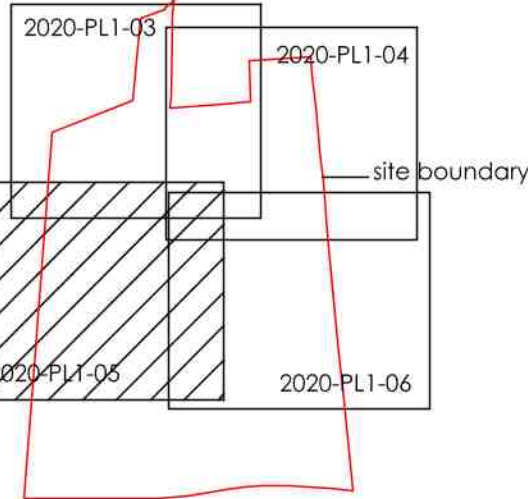

REV DATE NOTES

KearyDesign Associates Landscape Architects

Client Kaplan Property Group

Project Residential Development Fleet Road Holbeach

Drawing Title Soft Landscape Proposals

Drawn	Scale	Paper Size
DK	1:250	A1
Date	Drawing No.	Revision
Aug20	2020-PL1-05	-