


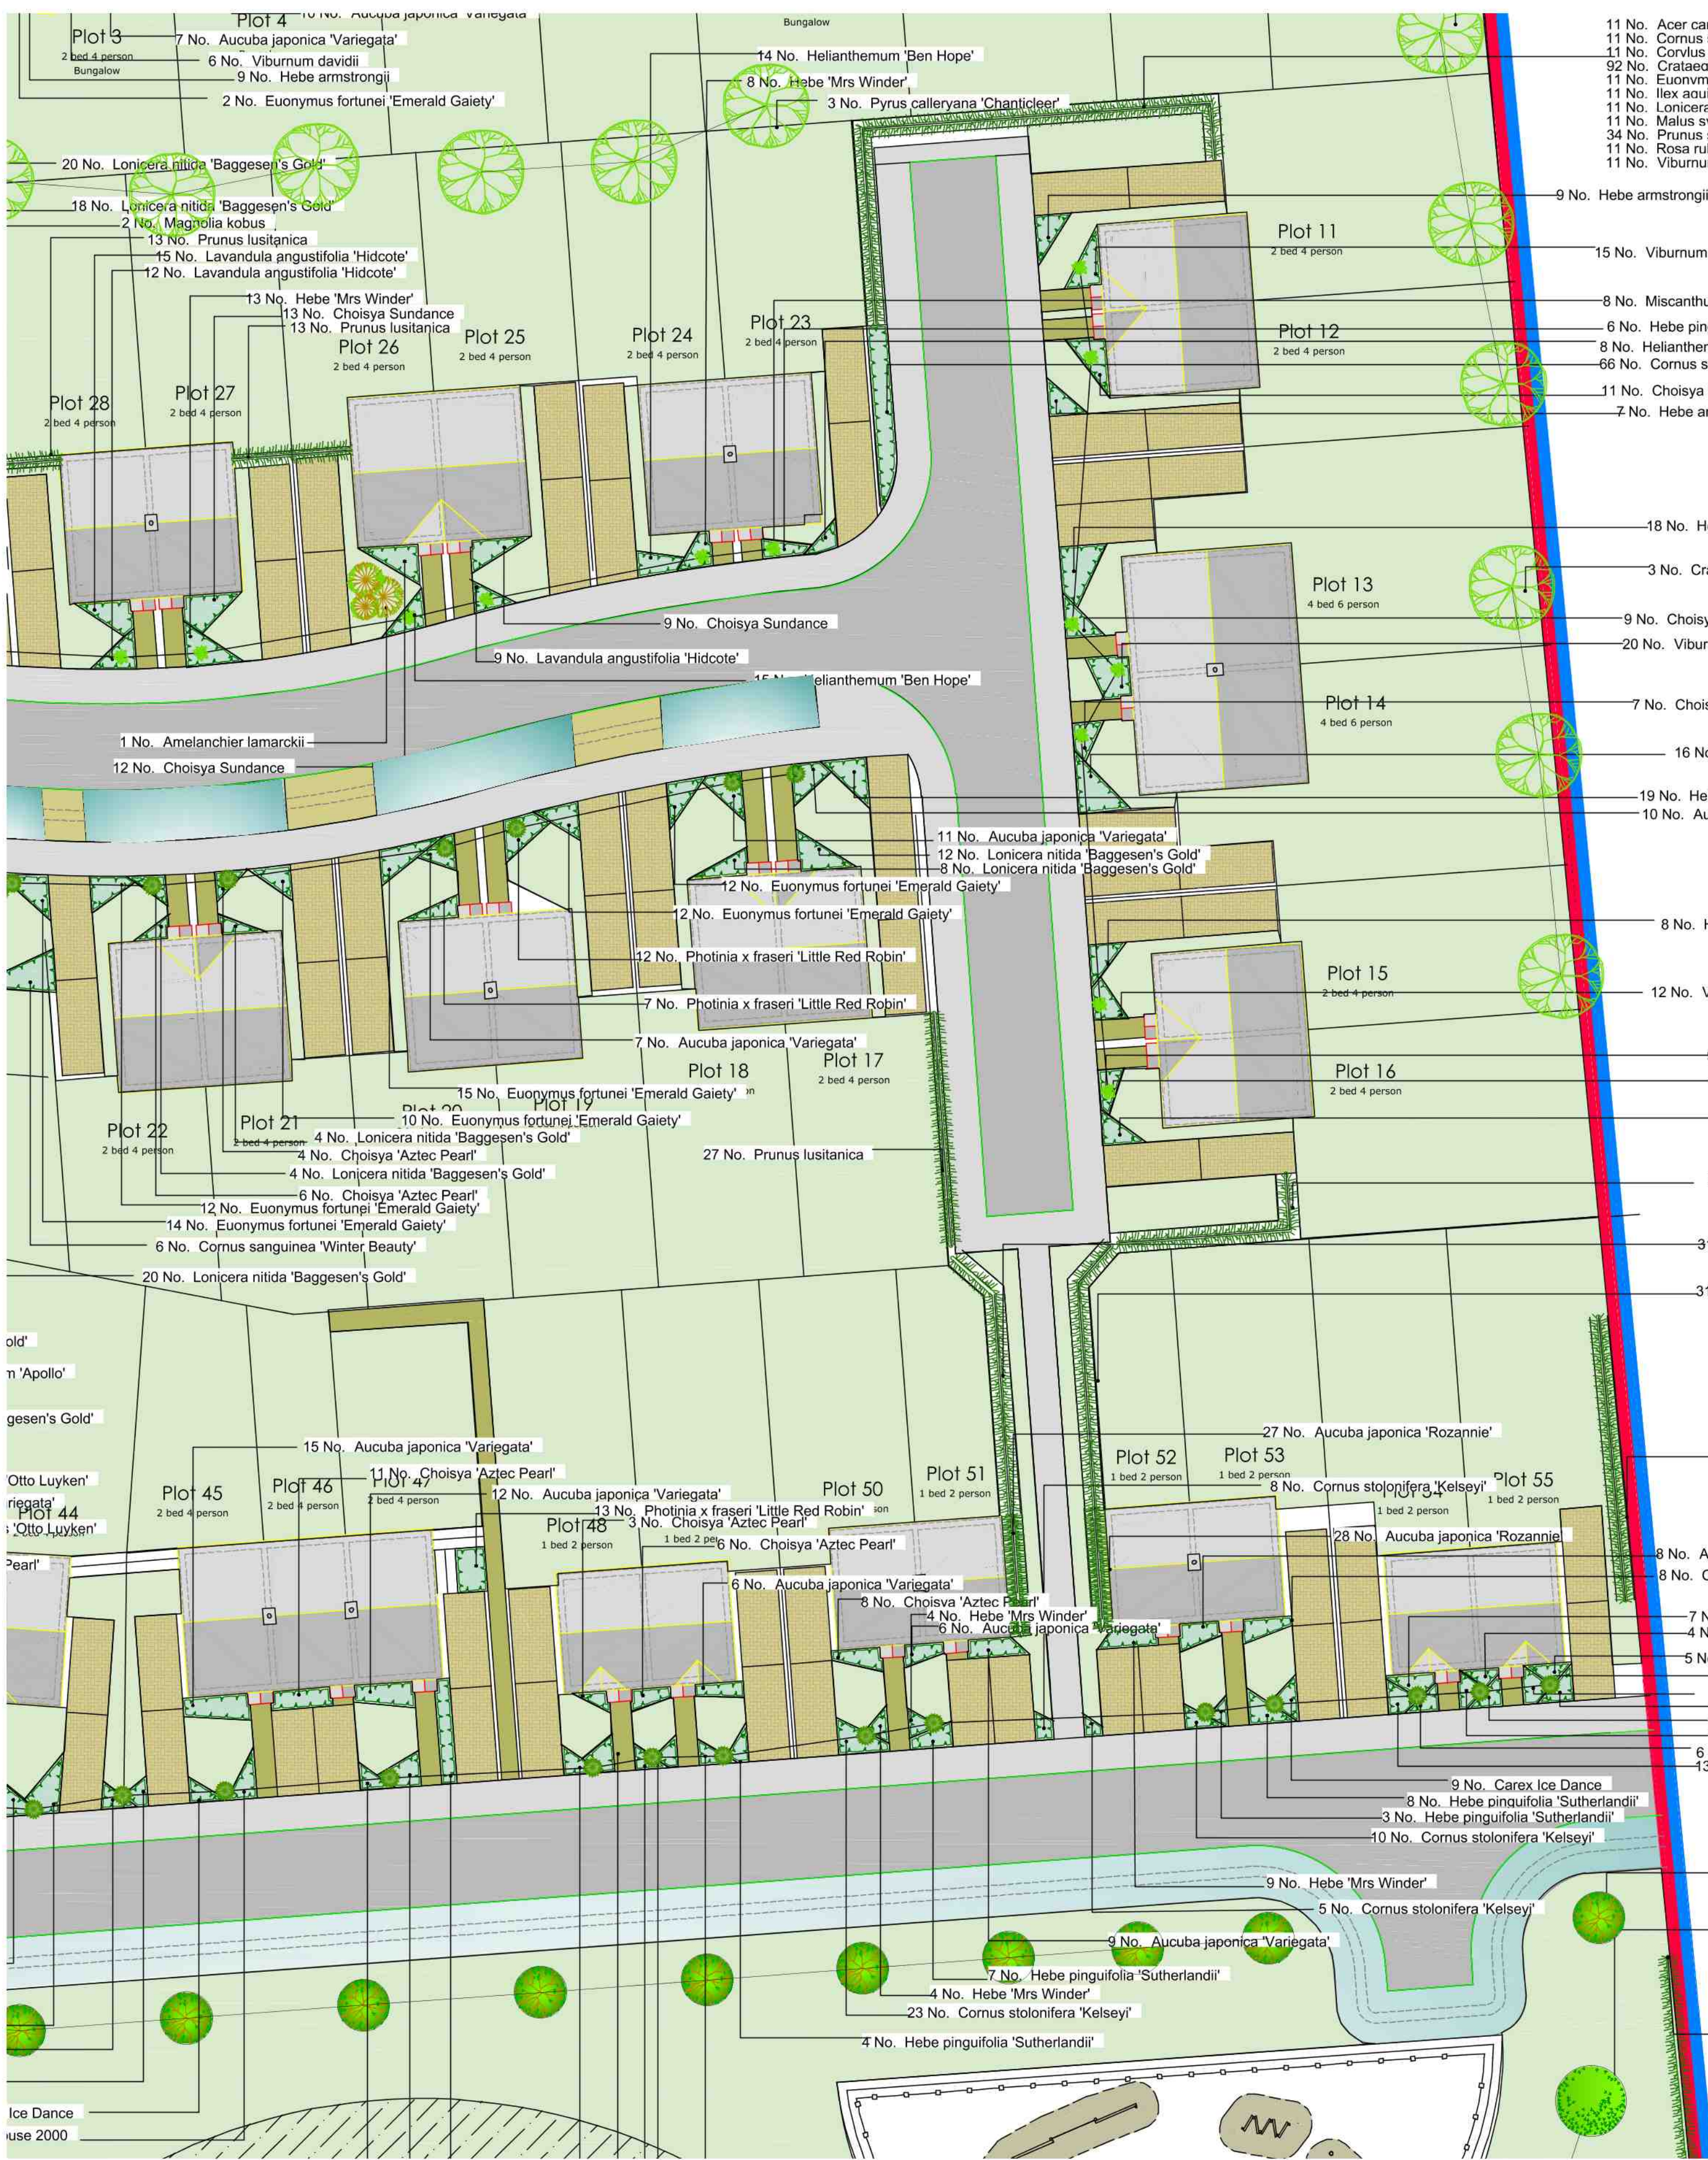

- 11 No. Acer campestre 5%
11 No. Cornus sanguinea 5%
11 No. Corvus avellana 5%
92 No. Crataegus monogyna 40%
11 No. Euonymus europaeus 5%
11 No. Ilex aquifolium 5%
11 No. Lonicera periclymenum 5%
11 No. Malus sylvestris 5%
34 No. Prunus spinosa 15%
11 No. Rosa rubiginosa 5%
11 No. Viburnum lantana 5%

- 15 No. Viburnum davidii
8 No. Miscanthus sinensis 'Gracillimus'
6 No. Hebe pinguifolia 'Sutherlandii'
8 No. Helianthemum 'Ben Hope'
66 No. Cornus stolonifera 'Kelsey'
11 No. Choisya 'Aztec Pearl'
7 No. Hebe armstrongii

- 18 No. Hebe armstrongii
3 No. Crataegus laevigata 'Rosea Flore Pleno'
9 No. Choisya Sundance
20 No. Viburnum davidii
7 No. Choisya Sundance
16 No. Hebe armstrongii
19 No. Helianthemum 'Ben Hope'
10 No. Aucuba japonica 'Variegata'

- 8 No. Hebe armstrongii
12 No. Viburnum davidii
9 No. Viburnum davidii
7 No. Phormium cookianum 'Tricolor'
7 No. Hebe armstrongii

- 26 No. Prunus lusitanica
31 No. Prunus lusitanica
31 No. Prunus lusitanica

- 5 No. Acer campestre 5%
5 No. Cornus sanguinea 5%
5 No. Corvus avellana 5%
44 No. Crataegus monogyna 40%
5 No. Euonymus europaeus 5%
5 No. Ilex aquifolium 5%
5 No. Lonicera periclymenum 5%
5 No. Malus sylvestris 5%
16 No. Prunus spinosa 15%
5 No. Rosa rubiginosa 5%
5 No. Viburnum lantana 5%

- 8 No. Aucuba japonica 'Variegata'
8 No. Choisya 'Aztec Pearl'
7 No. Aucuba japonica 'Variegata'
4 No. Aucuba japonica 'Variegata'
5 No. Aucuba japonica 'Variegata'
15 No. Calamagrostis acutiflora 'Karl Foerster'
13 No. Cornus stolonifera 'Kelsey'
9 No. Carex Ice Dance
8 No. Carex Ice Dance
12 No. Cornus stolonifera 'Kelsey'
6 No. Carex Ice Dance
13 No. Cornus stolonifera 'Kelsey'

- 1 No. Carpinus betulus 'Frans Fontaine'
8 No. Acer campestre Streetwise
16 No. Acer campestre 5%
16 No. Cornus sanguinea 5%
16 No. Corvus avellana 5%
130 No. Crataegus monogyna 40%
16 No. Euonymus europaeus 5%
16 No. Ilex aquifolium 5%
16 No. Lonicera periclymenum 5%
16 No. Malus sylvestris 5%
48 No. Prunus spinosa 15%
16 No. Rosa rubiginosa 5%
16 No. Viburnum lantana 5%

Plant Schedule

No.	Species Name	Specification	Density	Grith	Height	Pot Size
144 -	Acer campestre	0.3Ctr Double Staggered at 0.5m offset	Counted	14-16cm	60-80cm	2L
8 -	Acer campestre Streetwise	RB	Counted	10-12cm		
10 -	Alnus glutinosa	RB	Counted	6-8cm	4.0-4.5m	70L
1 -	Amelanchier lamarckii	Multi-Stemmed :3 Stems	Counted	6-8cm	4.0-4.5m	
5 -	Betula nigra	Multi-Stemmed :3 Stems :RB	Counted	10-12cm		
3 -	Betula papyrifera	RB	Counted	10-12cm		
6 -	Betula pendula	RB	Counted	16-18cm		
35 -	Carpinus betulus 'Frans Fontaine'	RB	Counted	12-14cm		
3 -	Crataegus laevigata 'Rosea Flore Pleno'	RB	Counted	0.3Ctr Double Staggered at 0.5m offset	60-80cm	2L
1189 -	Crataegus monogyna		Counted	12-14cm		
6 -	Magnolia kobus		Counted	60-80cm	2L	
144 -	Malus sylvestris	0.3Ctr Double Staggered at 0.5m offset	Counted	10-12cm		
9 -	Malus sylvestris	RB	Counted	12-14cm		
6 -	Malus sylvestris	RB	Counted	12-14cm		
3 -	Prunus 'Sunset Boulevard'	RB	Counted	12-14cm		
3 -	Prunus avium	RB	Counted	0.3Ctr Double Staggered at 0.5m offset	60-80cm	2L
441 -	Prunus spinosa		Counted	12-14cm		
3 -	Pyrus calleryana 'Chanticleer'	RB	Counted	16-18cm		
5 -	Quercus robur	RB	Counted	10-12cm		
14 -	Sorbus aria	RB	Counted	16-18cm		
6 -	Sorbus aucuparia	RB	Counted	16-18cm		
6 -	Tilia cordata	RB	Counted			
Total :2046 -						

Shrubs

No.	Species Name	Specification	Density	Pot Size	Height
55 -	Aucuba japonica 'Rozannie'	0.5Ctr Double Staggered at 0.5m offset	3L	30-40cm	
174 -	Aucuba japonica 'Variegata'	3/m²	5L	40-60cm	
80 -	Choisya 'Aztec Pearl'	3/m²	5L	30-40cm	
127 -	Choisya Sundance	3/m²	5L	30-40cm	
15 -	Chistus 'Silver Pink'	3/m²	3L	20-30cm	
144 -	Cornus sanguinea	0.3Ctr Double Staggered at 0.5m offset	2L	60-80cm	
12 -	Cornus sanguinea 'Winter Beauty'	1/m²	10L	40-60cm	
256 -	Cornus stolonifera 'Kelsey'	6/m²	2L	20-30cm	
144 -	Corylus avellana	0.3Ctr Double Staggered at 0.5m offset	2L	60-80cm	
144 -	Euonymus europaeus	0.3Ctr Double Staggered at 0.5m offset	2L	60-80cm	
133 -	Euonymus fortunei 'Emerald Gaiety'	4/m²	3L	30-40cm	
50 -	Hebe 'Mrs Winder'	3/m²	3L	30-40cm	
128 -	Hebe armstrongii	3/m²	5L	30-40cm	
152 -	Hebe pinguifolia 'Sutherlandii'	3/m²	5L	30-40cm	
207 -	Helianthemum 'Ben Hope'	5/m²	3L	20-30cm	
144 -	Ilex aquifolium	0.3Ctr Double Staggered at 0.5m offset	2L	60-80cm	
142 -	Lavandula angustifolia 'Hidcote'	4/m²	2L	20-30cm	
157 -	Lonicera nitida 'Baggesen's Gold'	3/m²	3L	30-40cm	
42 -	Mahonia aquifolium 'Apollo'	3/m²	3L	30-40cm	
22 -	Phormium cookianum 'Tricolor'	Counted	10L	60-80cm	
38 -	Photinia x fraseri 'Little Red Robin'	3/m²	3L	30-40cm	
16 -	Prunus laurocerasus 'Otto Luyken'	3/m²	5L	30-40cm	
167 -	Prunus lusitanica	2/m	10L	80-100cm	
427 -	Rosa 'Fru Dagmar Hastrup'	0.5Ctr Double Staggered at 0.5m offset	2L	30-40cm	
40 -	Rosa Grouse 2000	3/m²	2L	20-30cm	
144 -	Rosa rubiginosa	0.3Ctr Double Staggered at 0.5m offset	2L	60-80cm	
96 -	Viburnum davidii	4/m²	3L	30-40cm	
144 -	Viburnum lantana	0.3Ctr Double Staggered at 0.5m offset	2L	60-80cm	
Total :3400 -					

Climbers

No.	Species Name	Specification	Density	Pot Size	Height
144 -	Lonicera periclymenum	0.3Ctr Double Staggered at 0.5m offset	2L	60-80cm	
Total :144 -					

Herbaceous

No.	Species Name	Specification	Density	Pot Size
199 -	Eupatorium pur. mac. 'Atropurpureum'	5/m²	2L	
199 -	Iris sibirica 'Snow Queen'	5/m²	2L	
199 -	Lythrum salicaria	5/m²	2L	
23 -	Miscanthus sinensis 'Gracillimus'	Counted	10L	
Total :620 -				

Wildflowers

No.	Species Name	Abbrev	Specification	Density
300 -	Valeriana officinalis	VALOF		5/m²


Marginal / Aquatics

No.	Species Name	Abbrev	Specification	Density
300 -	Butomus umbellatus	BUTUM		5/m²
300 -	Caltha palustris	CALPA		5/m²
199 -	Filipendula ulmaria	F u		5/m²
300 -	Iris pseudacorus	IRIPS		5/m²

Grasses

No.	Species Name	Specification	Density	Pot Size	Height
26 -	Calamagrostis acutiflora 'Karl Foerster'		Counted	10L	
44 -	Carex Ice Dance		4/m²	3L	
51 -	Stipa arundinacea		4/m²	3L	
Total :121 -					

PLAN KEY

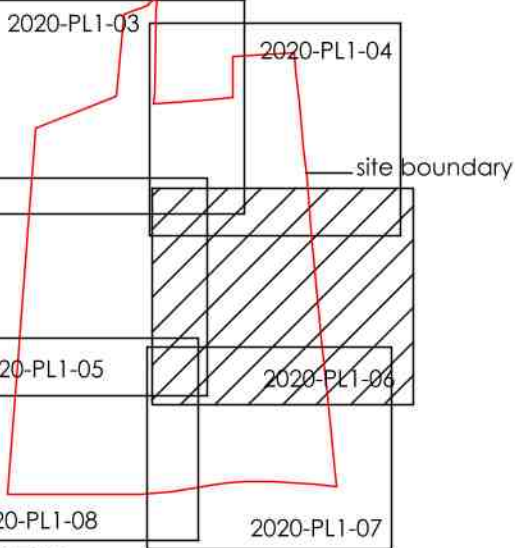

KEY

- Grassland/Amenity Lawn
- Wildflower meadow sown with meadow mix EM3 by Emorsgate or similar approved
- Shrub and herbaceous planting
- Natural herbaceous marginal plants to attenuation area
- Swales sown with meadow mix EM3 by Emorsgate or similar approved
- Hedge or linear planting



Keary Design Associates Ltd requires the copyright on the contents of this drawing to be retained for reproduction in whole or in part. The client agrees to retain the copyright on the contents of this drawing for the purpose of reproduction in whole or in part. The client agrees to retain the copyright on the contents of this drawing for the purpose of reproduction in whole or in part.

B 17 Feb21 Landscape Amended to comments
A 10 Feb21 Landscape re-drawn to latest site layout

REV DATE NOTES

KearyDesign Associates
Landscape Architects

Client Kaplan Property Group

Project Residential Development
Fleet Road
Holbeach

Drawing Title Soft Landscape Proposals

Drawn	Scale	Page Size
DK	1:250	A1
Date	Drawing No.	Revision
Aug20	2020-PL1-06	B

Keary Design Associates Ltd
THE STUDIO, 46 Stretton Rd, Great Glen, Leicester LE8 9GN
t: 0116 241 0299 - e: info@kearydesign.co.uk
www.kearydesign.co.uk