


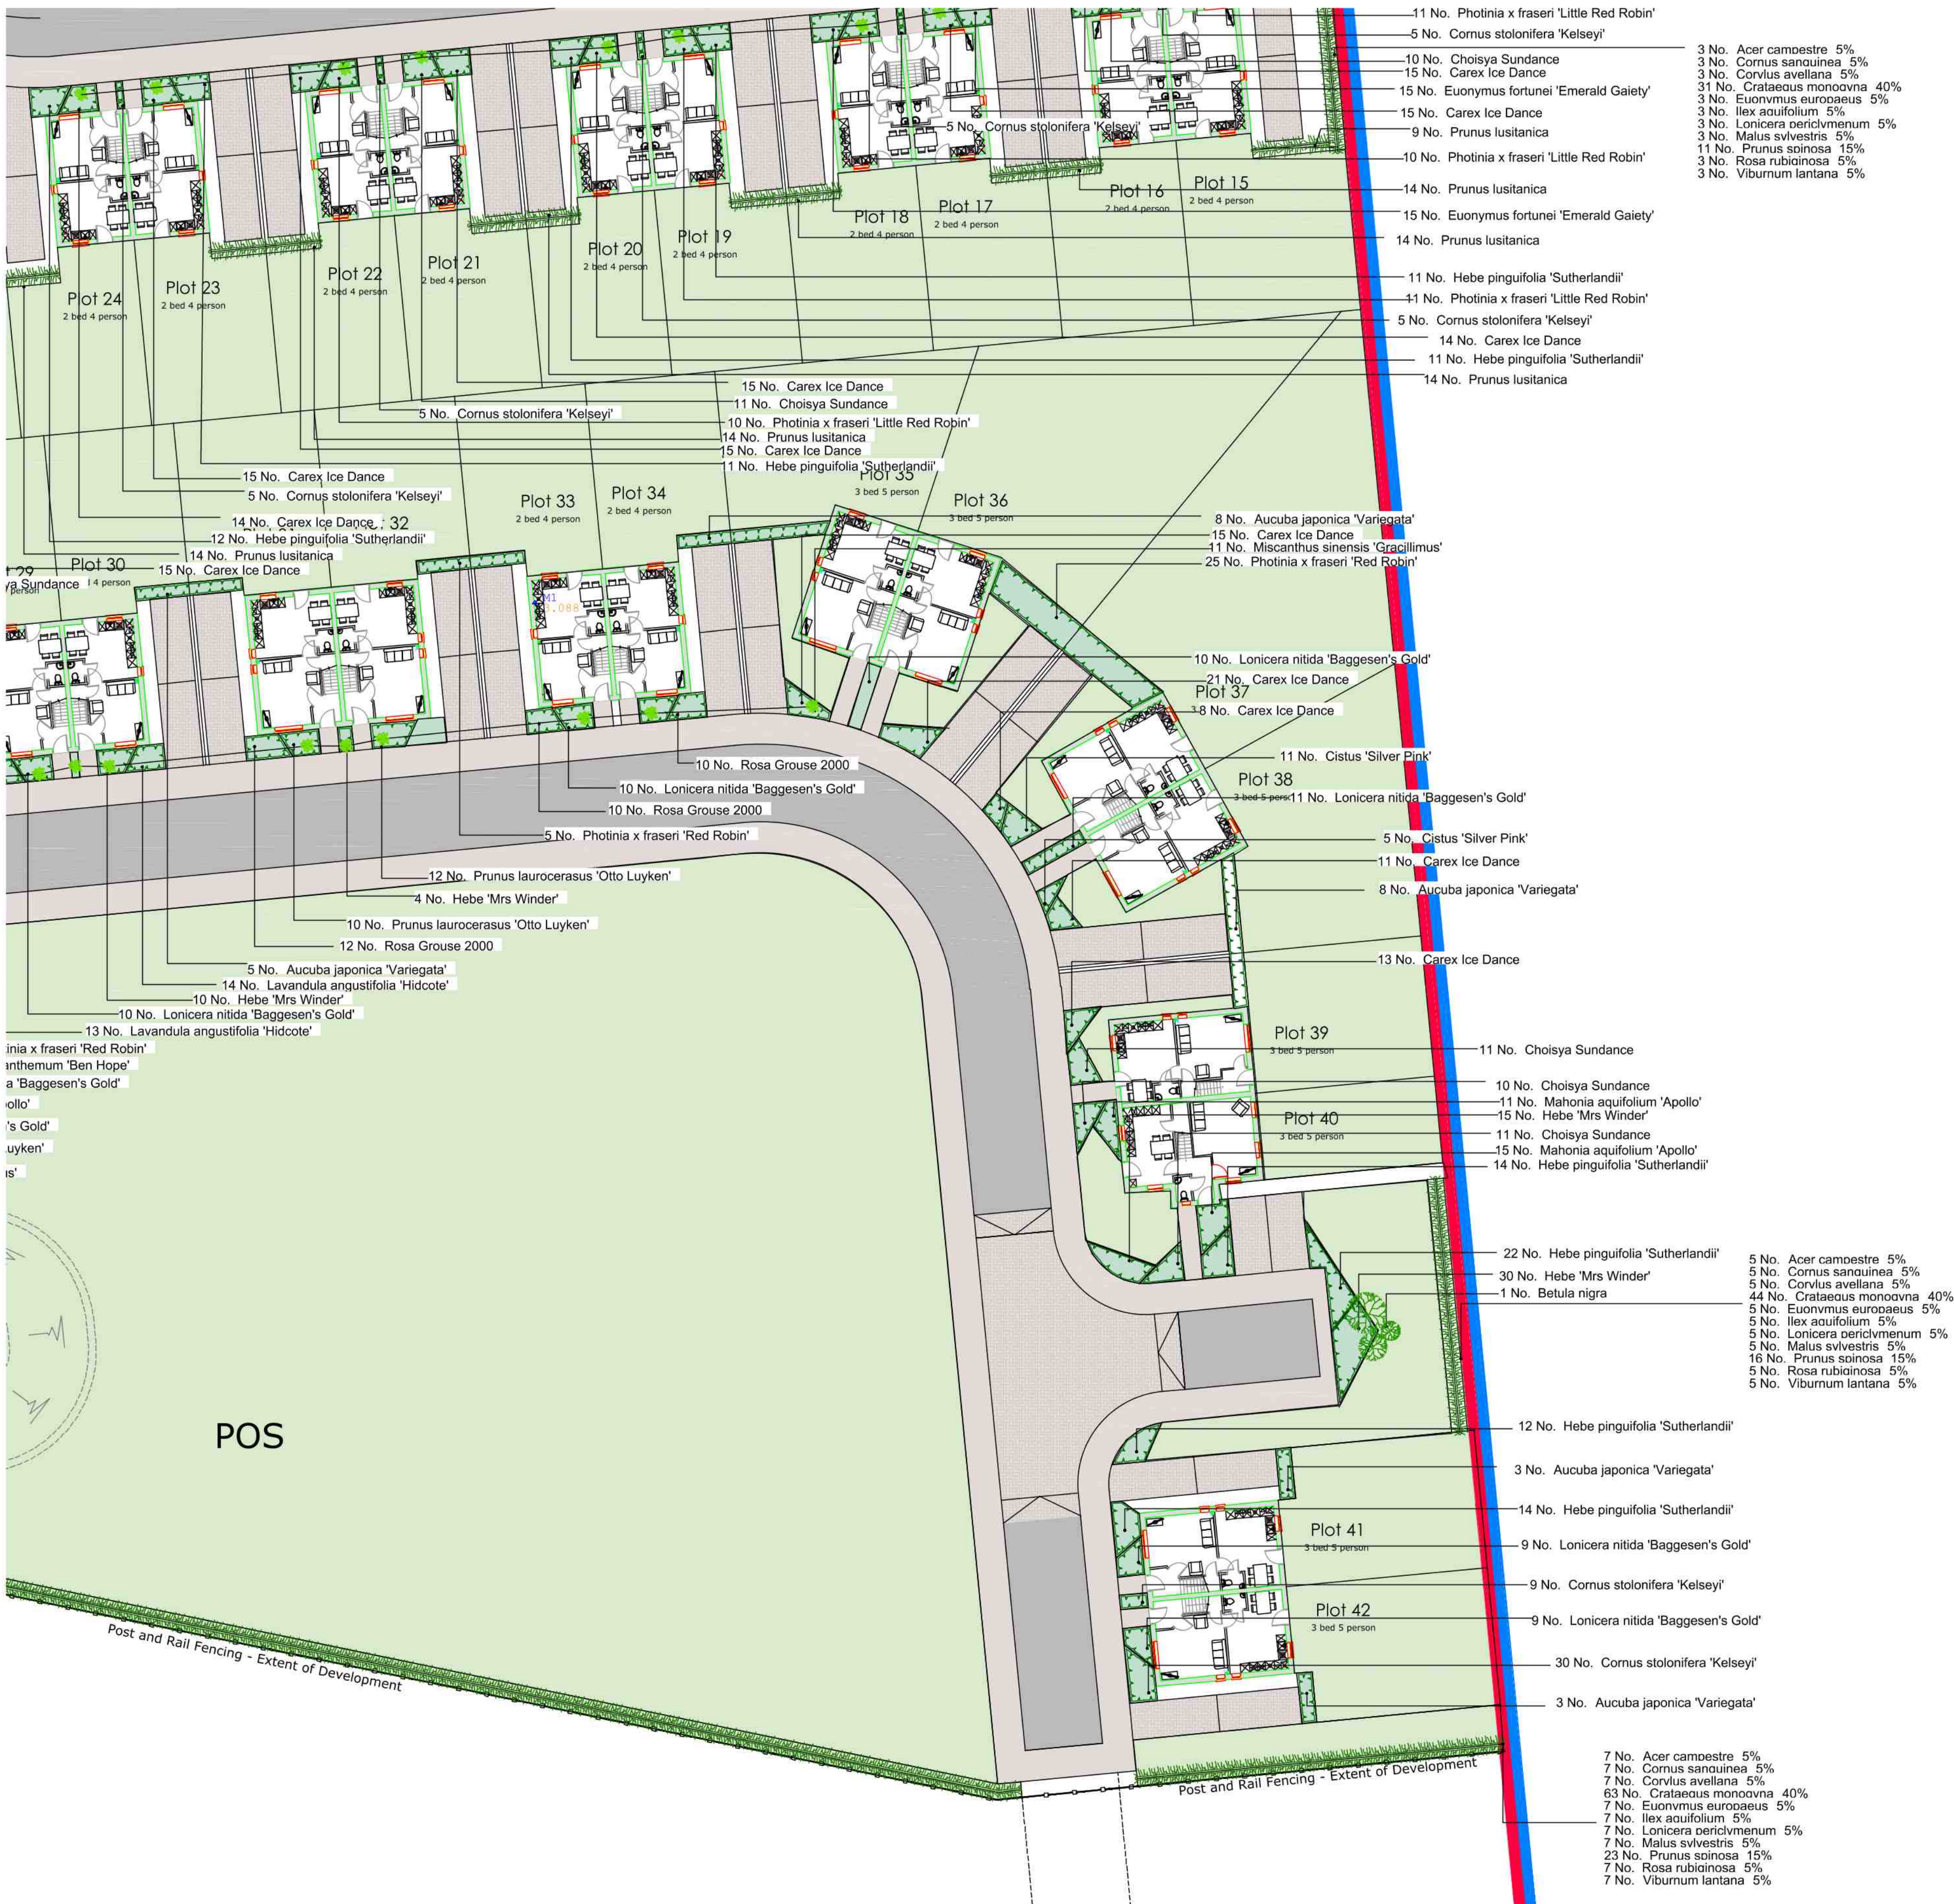

Plant Schedule

Trees					
No.	Species Name	Specification	Density	Girth	Pot Size
69 -	Acer campestre		0.3Cfr Double Staggered at 0.5m offset		60-80cm 2L
4 -	Amelanchier lamarkii	Multi-Stemmed ;3 Stems	Counted	6-8cm	4.0-4.5m 70L
3 -	Betula nigra	Multi-Stemmed ;3 Stems ;R8	Counted	6-8cm	4.0-4.5m
585 -	Crataegus monogyna		0.3Cfr Double Staggered at 0.5m offset		60-80cm 2L
8 -	Magnolia kobus		Counted	12-14cm	50L
67 -	Malus sylvestris		0.3Cfr Double Staggered at 0.5m offset		60-80cm 2L
217 -	Prunus spinosa		0.3Cfr Double Staggered at 0.5m offset		60-80cm 2L
Total :955 -					


Shrubs					
No.	Species Name	Specification	Density	Pot Size	Height
26 -	Aucuba japonica 'Rozannie'		2/m	10L	30-40cm
33 -	Aucuba japonica 'Variegata'		1/m ²	10L	60-80cm
87 -	Choisya 'Aztec Pearl'		3/m ²	5L	30-40cm
59 -	Choisya Sundance		3/m ²	5L	30-40cm
48 -	Cistus 'Silver Pink'		3/m ²	3L	20-30cm
69 -	Cornus sanguinea		0.3Cfr Double Staggered at 0.5m offset	2L	60-80cm
136 -	Cornus stolonifera 'Kelsey'		6/m ²	2L	20-30cm
69 -	Corylus avellana		0.3Cfr Double Staggered at 0.5m offset	2L	60-80cm
132 -	Escallonia 'Apple Blossom'		3/m ²	5L	30-40cm
69 -	Euonymus europaeus		0.3Cfr Double Staggered at 0.5m offset	2L	60-80cm
30 -	Euonymus fortunei 'Emerald Gaiety'		4/m ²	3L	30-40cm
6 -	Hebe 'Marjorie'		3/m ²	3L	30-40cm
84 -	Hebe 'Mrs Winder'		3/m ²	3L	30-40cm
162 -	Hebe pinguifolia 'Sutherlandii'		3/m ²	5L	30-40cm
161 -	Helianthemum 'Ben Hope'		5/m ²	3L	20-30cm
69 -	Ilex aquifolium		0.3Cfr Double Staggered at 0.5m offset	2L	60-80cm
97 -	Lavandula angustifolia 'Hidcote'		4/m ²	2L	20-30cm
93 -	Lonicera nitida 'Baggesen's Gold'		3/m ²	3L	30-40cm
38 -	Mahonia aquifolium 'Apollo'		3/m ²	3L	30-40cm
10 -	Phormium 'Maori Sunrise'		Counted	10L	60-80cm
10 -	Phormium cookianum 'Tricolor'		Counted	10L	60-80cm
92 -	Photinia x fraseri 'Little Red Robin'		3/m ²	3L	30-40cm
45 -	Photinia x fraseri 'Red Robin'		1/m ²	10L	60-80cm
135 -	Prunus laurocerasus 'Otto Luyken'		3/m ²	5L	30-40cm
152 -	Prunus lusitanica		2/m	10L	80-100cm
105 -	Rosa Grouse 2000		3/m ²	2L	20-30cm
69 -	Rosa rubiginosa		0.3Cfr Double Staggered at 0.5m offset	2L	60-80cm
69 -	Viburnum lantana		0.3Cfr Double Staggered at 0.5m offset	2L	60-80cm
Total :2155 -					

Climbers					
No.	Species Name	Specification	Density	Pot Size	Height
69 -	Lonicera periclymenum		0.3Cfr Double Staggered at 0.5m offset	2L	60-80cm
Total :69 -					


Herbaceous					
No.	Species Name	Specification	Density	Pot Size	Height
37 -	Miscanthus sinensis 'Gracillimus'		Counted	10L	
Total :37 -					

Grasses					
No.	Species Name	Specification	Density	Pot Size	Height
9 -	Calamagrostis acutiflora 'Karl Foerster'		Counted	10L	
199 -	Carex Ice Dance		4/m ²	3L	
110 -	Stipa arundinacea		4/m ²	3L	
Total :318 -					

KEY

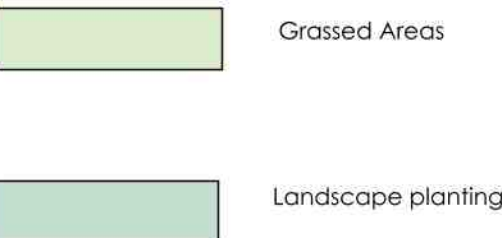

PLAN KEY

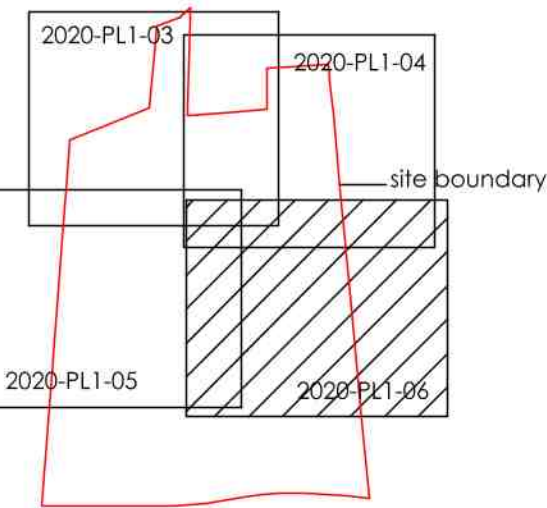

REV DATE NOTES

KearyDesign Associates Landscape Architects

Client Kaplan Property Group

Project Residential Development Fleet Road Holbeach

Drawing Title Soft Landscape Proposals

Drawn	Scale	Paper Size
DK	1:250	A1
Date	Drawing No.	Revision
Aug20	2020-PL1-06	-

Keary Design Associates Ltd
THE STUDIO, 46 Shetland Rd, Great Glen, Leicester LE8 9GN
t: 0116 241 0299 e: info@kearydesign.co.uk
www.kearydesign.co.uk