



Plant Schedule

Trees						
No.	Species Name	Specification	Density	Girth	Height	Pot Size
144 -	Acer campestre		0.3Ctr Double Staggered at 0.5m offset			
8 -	Acer campestre Streetwise	RB	Counted	14-16cm	60-80cm	2L
6 -	Alnus glutinosa	RB	Counted	10-12cm		
1 -	Amelanchier lamarckii	Multi-Stemmed :3 Stems	Counted	6-8cm	4.0-4.5m	70L
5 -	Betula nigra	Multi-Stemmed :3 Stems :RB	Counted	6-8cm	4.0-4.5m	
3 -	Betula papyrifera	RB	Counted	10-12cm		
6 -	Betula pendula	RB	Counted	10-12cm		
35 -	Carpinus betulus 'Frans Fontaine'	RB	Counted	16-18cm		
3 -	Crataegus icevigata 'Rosea Flore Pleno'	RB	Counted	12-14cm		
1189 -	Crataegus monogyna		0.3Ctr Double Staggered at 0.5m offset		60-80cm	2L
6 -	Magnolia kobus		Counted	12-14cm		50L
144 -	Malus sylvestris		0.3Ctr Double Staggered at 0.5m offset		60-80cm	2L
9 -	Malus sylvestris	RB	Counted	10-12cm		
6 -	Malus sylvestris	RB	Counted	12-14cm		
3 -	Prunus 'Sunset Boulevard'	RB	Counted	12-14cm		
3 -	Prunus avium	RB	Counted	12-14cm		
441 -	Prunus spinosa		0.3Ctr Double Staggered at 0.5m offset		60-80cm	2L
3 -	Pyrus calleryana 'Chanticleer'	RB	Counted	12-14cm		
5 -	Quercus robur	RB	Counted	16-18cm		
14 -	Sorbus aria	RB	Counted	10-12cm		
6 -	Sorbus aucuparia	RB	Counted	10-12cm		
6 -	Tilia cordata	RB	Counted	16-18cm		
Total :2046 -						

Shrubs					
No.	Species Name	Specification	Density	Pot Size	Height
55 -	Aucuba japonica 'Rozannie'		0.5Ctr Double Staggered at 0.5m offset	3L	30-40cm
174 -	Aucuba japonica 'Variegata'		3/m²	5L	40-60cm
80 -	Choisya 'Aztec Pearl'		3/m²	5L	30-40cm
127 -	Choisya Sundance		3/m²	5L	30-40cm
15 -	Cistus 'Silver Pink'		3/m²	3L	20-30cm
144 -	Cornus sanguinea		0.3Ctr Double Staggered at 0.5m offset	2L	60-80cm
12 -	Cornus sanguinea 'Winter Beauty'		1/m²	10L	40-60cm
256 -	Cornus stolonifera 'Kelsey'		6/m²	2L	20-30cm
144 -	Corylus avellana		0.3Ctr Double Staggered at 0.5m offset	2L	60-80cm
144 -	Euonymus europaeus		0.3Ctr Double Staggered at 0.5m offset	2L	60-80cm
133 -	Euonymus fortunei 'Emerald Gaiety'		4/m²	3L	30-40cm
50 -	Hebe 'Mrs Winder'		3/m²	3L	30-40cm
128 -	Hebe armstrongii		3/m²	5L	30-40cm
152 -	Hebe pinguifolia 'Sutherlandii'		3/m²	5L	30-40cm
207 -	Hebe pinguifolia 'Sutherlandii'		3/m²	5L	30-40cm
144 -	Ilex aquifolium		0.3Ctr Double Staggered at 0.5m offset	2L	60-80cm
142 -	Ilex aquifolium		4/m²	2L	20-30cm
157 -	Lonicera nitida 'Baggesen's Gold'		3/m²	3L	30-40cm
42 -	Mahonia aquifolium 'Apollo'		3/m²	3L	30-40cm
22 -	Phormium cookianum 'Tricolor'		Counted	10L	60-80cm
38 -	Photinia x fraseri 'Little Red Robin'		3/m²	3L	30-40cm
16 -	Prunus laurocerasus 'Otto Luyken'		3/m²	5L	30-40cm
167 -	Prunus lusitanica		2/m	10L	80-100cm
427 -	Rosa 'Fru Dagmar Hastrup'		0.5Ctr Double Staggered at 0.5m offset	2L	30-40cm
40 -	Rosa Grouse 2000		3/m²	2L	20-30cm
144 -	Rosa rubiginosa		0.3Ctr Double Staggered at 0.5m offset	2L	60-80cm
96 -	Viburnum davidii		4/m²	3L	30-40cm
144 -	Viburnum lantana		0.3Ctr Double Staggered at 0.5m offset	2L	60-80cm
Total :3400 -					

Climbers					
No.	Species Name	Specification	Density	Pot Size	Height
144 -	Lonicera periclymenum		0.3Ctr Double Staggered at 0.5m offset	2L	60-80cm
Total :144 -					


Herbaceous				
No.	Species Name	Specification	Density	Pot Size
199 -	Eupatorium pur. mac. 'Atropurpureum'		5/m²	2L
199 -	Iris sibirica 'Snow Queen'		5/m²	2L
199 -	Lythrum salicaria		5/m²	2L
23 -	Miscanthus sinensis 'Gracillimus'		Counted	10L
Total :620 -				

Wildflowers				
No.	Species Name	Abbrev	Specification	Density
300 -	Valeriana officinalis	VALOF		5/m²

Marginal / Aquatics				
No.	Species Name	Abbrev	Specification	Density
300 -	Butomus umbellatus	BUTUM		5/m²
300 -	Caltha palustris	CALPA		5/m²
199 -	Filipendula ulmaria	F u		5/m²
300 -	Iris pseudacorus	IRIPS		5/m²

Grasses					
No.	Species Name	Specification	Density	Pot Size	Height
26 -	Calamagrostis acutiflora 'Karl Foerster'		Counted	10L	
44 -	Carex Ice Dance		4/m²	3L	
51 -	Stipa arundinacea		4/m²	3L	
Total :121 -					

PLAN KEY

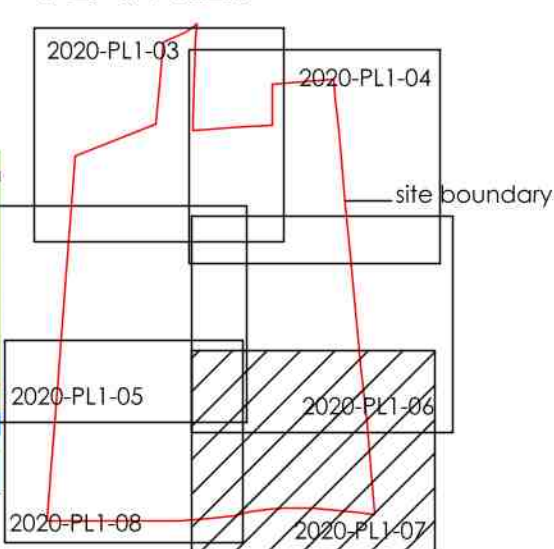

KEY

- Grassland/Amenity Lawn
- Wildflower meadow sown with meadow mix EM3 by Emorsgate or similar approved
- Shrub and herbaceous planting
- Natural herbaceous marginal plants to attenuation area
- Swales sown with meadow mix EM3 by Emorsgate or similar approved
- Hedge or linear planting

B 17 Feb21 Landscape Amended to comments
A 10 Feb21 Landscape re-drawn to latest site layout
REV DATE NOTES



Client Kaplan Property Group

Project Residential Development
Fleet Road
Holbeach

Drawing Title Soft Landscape Proposals

Drawn	Scale	Paper Size
DK	1:250	A1
Date	Drawing No.	Revision
Aug20	2020-PL1-07	B