


Carlsberg

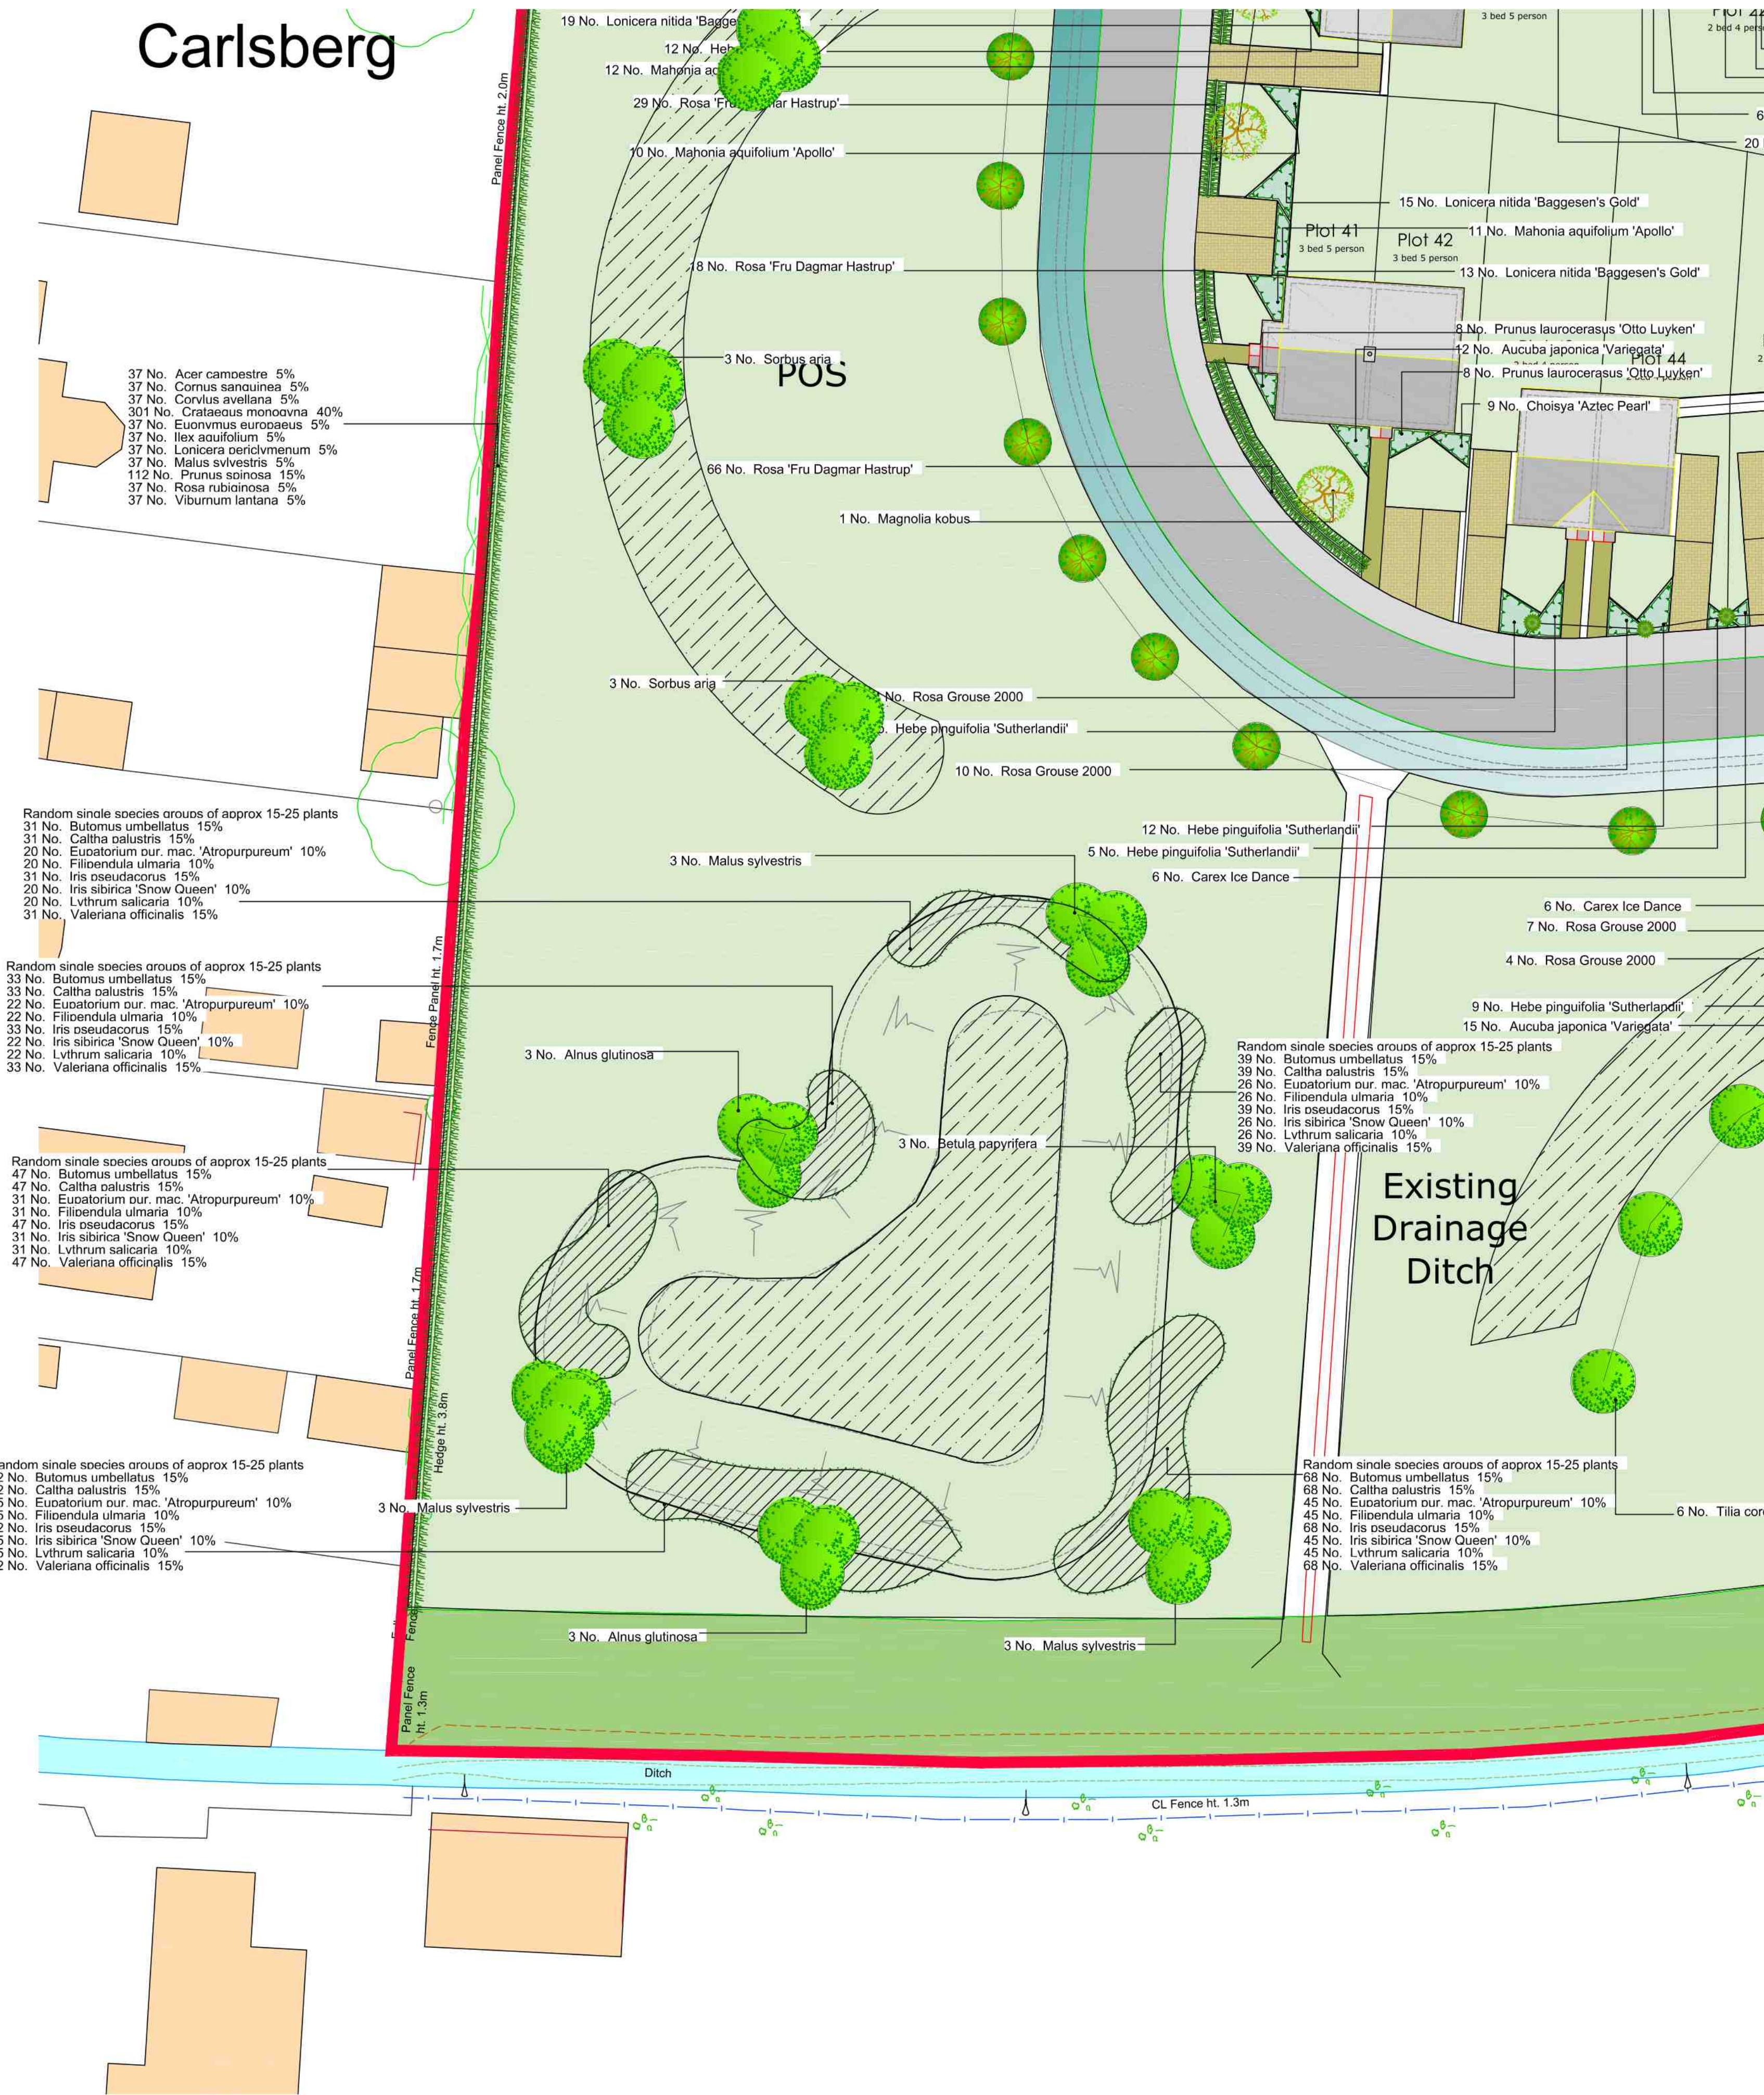

Plant Schedule

No.	Species Name	Specification	Density	Girth	Height	Pot Size
144 -	Acer campestre	0.3Ctr Double Staggered at 0.5m offset	Counted	14-16cm	60-80cm	2L
8 -	Acer campestre Streetwise	RB	Counted	10-12cm		
6 -	Ainus glutinosa	RB	Counted	6-8cm	4.0-4.5m	70L
1 -	Amelanchier lamarckii	Multi-Stemmed :3 Stems	Counted	6-8cm	4.0-4.5m	
5 -	Betula nigra	Multi-Stemmed :3 Stems :RB	Counted	6-8cm	4.0-4.5m	
3 -	Betula papyrifera	RB	Counted	10-12cm		
6 -	Betula pendula	RB	Counted	10-12cm		
35 -	Carpinus betulus 'Frans Fontaine'	RB	Counted	16-18cm		
3 -	Crataegus laevigata 'Rosea Fiore Pleno'	RB	Counted	12-14cm		
1189 -	Crataegus monogyna	0.3Ctr Double Staggered at 0.5m offset	Counted	60-80cm	2L	
6 -	Magnolia kobus		Counted	12-14cm		50L
144 -	Malus sylvestris	0.3Ctr Double Staggered at 0.5m offset	Counted	60-80cm	2L	
9 -	Malus sylvestris	RB	Counted	10-12cm		
6 -	Malus sylvestris	RB	Counted	12-14cm		
3 -	Prunus 'Sunset Boulevard'	RB	Counted	12-14cm		
3 -	Prunus avium	RB	Counted	12-14cm		
441 -	Prunus spinosa	0.3Ctr Double Staggered at 0.5m offset	Counted	60-80cm	2L	
3 -	Pyrus calleryana 'Chanticleer'	RB	Counted	12-14cm		
5 -	Quercus robur	RB	Counted	16-18cm		
14 -	Sorbus aria	RB	Counted	10-12cm		
6 -	Sorbus aucuparia	RB	Counted	10-12cm		
6 -	Tilia cordata	RB	Counted	16-18cm		
Total :2046 -						

No.	Species Name	Specification	Density	Pot Size	Height
55 -	Aucuba japonica 'Rozannie'	0.5Ctr Double Staggered at 0.5m offset	3L	30-40cm	
174 -	Aucuba japonica 'Variegata'	3/m²	5L	40-60cm	
80 -	Choisya 'Aztec Pearl'	3/m²	5L	30-40cm	
127 -	Choisya Sundance	3/m²	5L	30-40cm	
15 -	Cistus 'Silver Pink'	3/m²	3L	20-30cm	
144 -	Cornus sanguinea	0.3Ctr Double Staggered at 0.5m offset	2L	60-80cm	
12 -	Cornus sanguinea 'Winter Beauty'	1/m²	10L	40-60cm	
256 -	Cornus stolonifera 'Kelsey'	6/m²	2L	20-30cm	
144 -	Corylus avellana	0.3Ctr Double Staggered at 0.5m offset	2L	60-80cm	
144 -	Euonymus europaeus	0.3Ctr Double Staggered at 0.5m offset	2L	60-80cm	
133 -	Euonymus fortunei 'Emerald Gaiety'	4/m²	3L	30-40cm	
50 -	Hebe 'Mrs Winder'	3/m²	3L	30-40cm	
128 -	Hebe armstrongii	3/m²	5L	30-40cm	
152 -	Hebe pinguifolia 'Sutherlandii'	3/m²	5L	30-40cm	
207 -	Helianthemum 'Ben Hope'	5/m²	3L	20-30cm	
144 -	Ilex aquifolium	0.3Ctr Double Staggered at 0.5m offset	2L	60-80cm	
142 -	Lavandula angustifolia 'Hidcote'	4/m²	2L	20-30cm	
157 -	Lonicera nitida 'Baggesen's Gold'	3/m²	3L	30-40cm	
42 -	Mahonia aquifolium 'Apollo'	3/m²	3L	30-40cm	
22 -	Phormium cookianum 'Tricolor'	Counted	10L	60-80cm	
38 -	Photinia x fraseri 'Little Red Robin'	3/m²	3L	30-40cm	
16 -	Prunus laurocerasus 'Otto Luyken'	3/m²	5L	30-40cm	
167 -	Prunus lusitanica	2/m	10L	80-100cm	
427 -	Rosa 'Fru Dagmar Hastrup'	0.5Ctr Double Staggered at 0.5m offset	2L	30-40cm	
40 -	Rosa Grouse 2000	3/m²	2L	20-30cm	
144 -	Rosa rubiginosa	0.3Ctr Double Staggered at 0.5m offset	2L	60-80cm	
96 -	Viburnum davidii	4/m²	3L	30-40cm	
144 -	Viburnum lantana	0.3Ctr Double Staggered at 0.5m offset	2L	60-80cm	
Total :3400 -					

No.	Species Name	Specification	Density	Pot Size	Height
144 -	Lonicera periclymenum	0.3Ctr Double Staggered at 0.5m offset	2L	60-80cm	
Total :144 -					


No.	Species Name	Specification	Density	Pot Size
199 -	Eupatorium pur. mac. 'Atropurpureum'	5/m²	2L	
199 -	Iris sibirica 'Snow Queen'	5/m²	2L	
199 -	Lythrum salicaria	5/m²	2L	
23 -	Miscanthus sinensis 'Gracillimus'	Counted	10L	
Total :620 -				

No.	Species Name	Abbrev	Specification	Density
300 -	Valeriana officinalis	VALOF		5/m²

No.	Species Name	Abbrev	Specification	Density
300 -	Butomus umbellatus	BUTUM		5/m²
300 -	Caltha palustris	CALPA		5/m²
199 -	Filipendula ulmaria	F u		5/m²
300 -	Iris pseudacorus	IRIPS		5/m²

No.	Species Name	Specification	Density	Pot Size	Height
26 -	Calamagrostis acutiflora 'Karl Foerster'		Counted	10L	
44 -	Carex Ice Dance		4/m²	3L	
51 -	Stipa arundinacea		4/m²	3L	
Total :121 -					

PLAN KEY

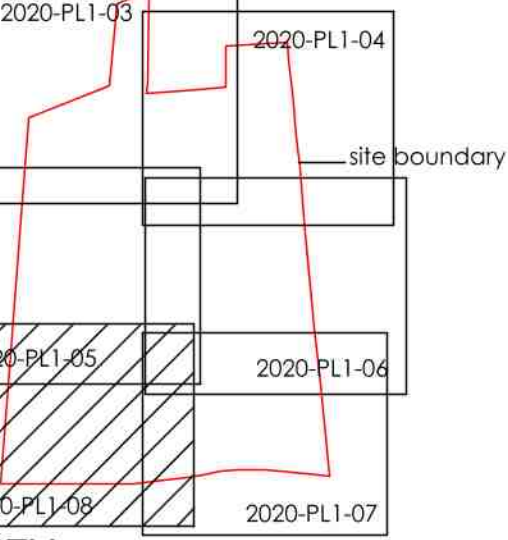

KEY	
[Green Box]	Grassland/Amenity Lawn
[Hatched Box]	Wildflower meadow sown with meadow mix EM3 by Emorsgate or similar approved
[Light Green Box]	Shrub and herbaceous planting
[Diagonal Lines Box]	Natural herbaceous marginal plants to attenuation area
[Blue Box]	Swales sown with meadow mix EM3 by Emorsgate or similar approved
[Hatched Box]	Hedge or linear planting

B 17 Feb21 Landscape Amended to comments
A 10 Feb21 Landscape re-drawn to latest site layout

REV DATE NOTES

KearyDesign Associates
Landscape Architects

Client Kaplan Property Group

Project Residential Development
Fleet Road
Holbeach

Drawing Title Soft Landscape Proposals

Drawn	Scale	Paper Size
DK	1:250	A1
Date	Drawing No.	Revision
Aug20	2020-PL1-08	B

Keary Design Associates Ltd
THE STUDIO, 46 Sherton Rd, Great Glen, Leicester LE8 9GN
t: 0116 241 0299 - e: info@kearydesign.co.uk
www.kearydesign.co.uk