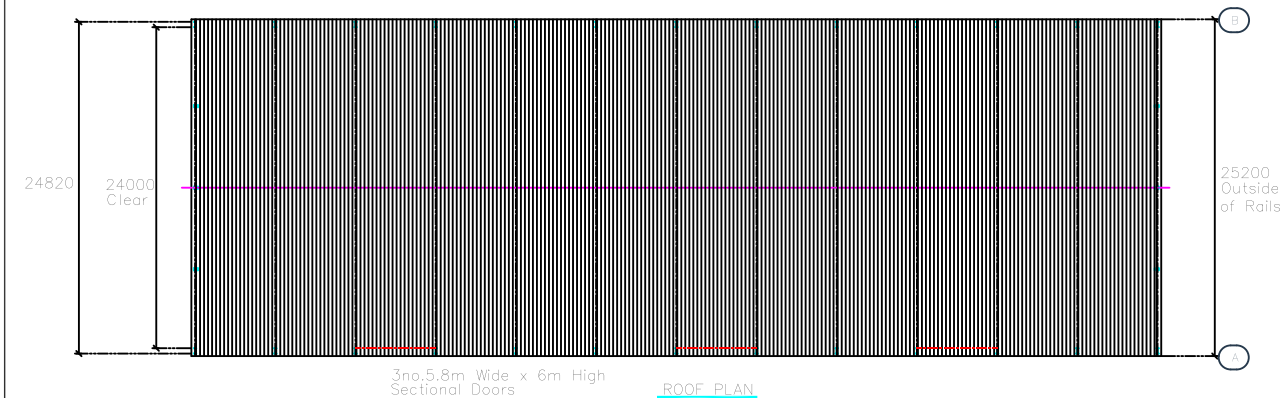
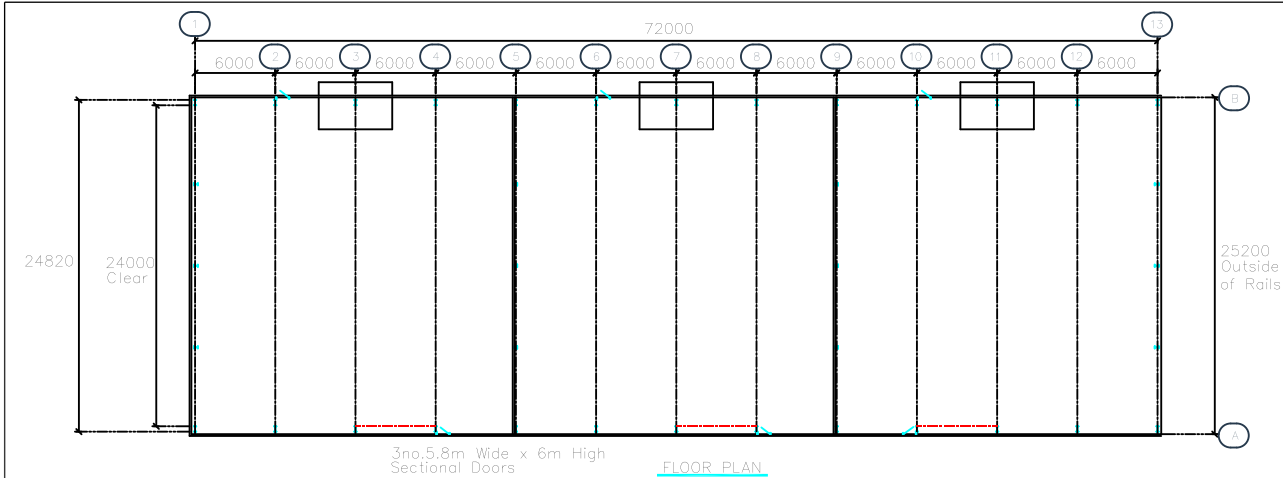


Building Notes

Cladding: 100mm Composite cladding with 0.20 U value.
Colour to be Juniper Green BS12 B 29.

Partitions: 80mm Composite cladding with 0.25 U value.

Rainwater Goods: 170mm PVC gutters with 110mm PVC downpipes.

					GENERAL NOTES:	CLIENT		DRAWN		03/06/16		B. Pope & Sons Ltd. Church Farmyard Sempington Sleaford, Lincs. NG34 9LU Tel: +44 (0)1529 241493 Fax: +44 (0)1529 241495 Email: sales@bpopesons.co.uk	
						S & S Pugh & Son		CHECKED					
						PROJECT							
						Potato Store							
						TITLE							