


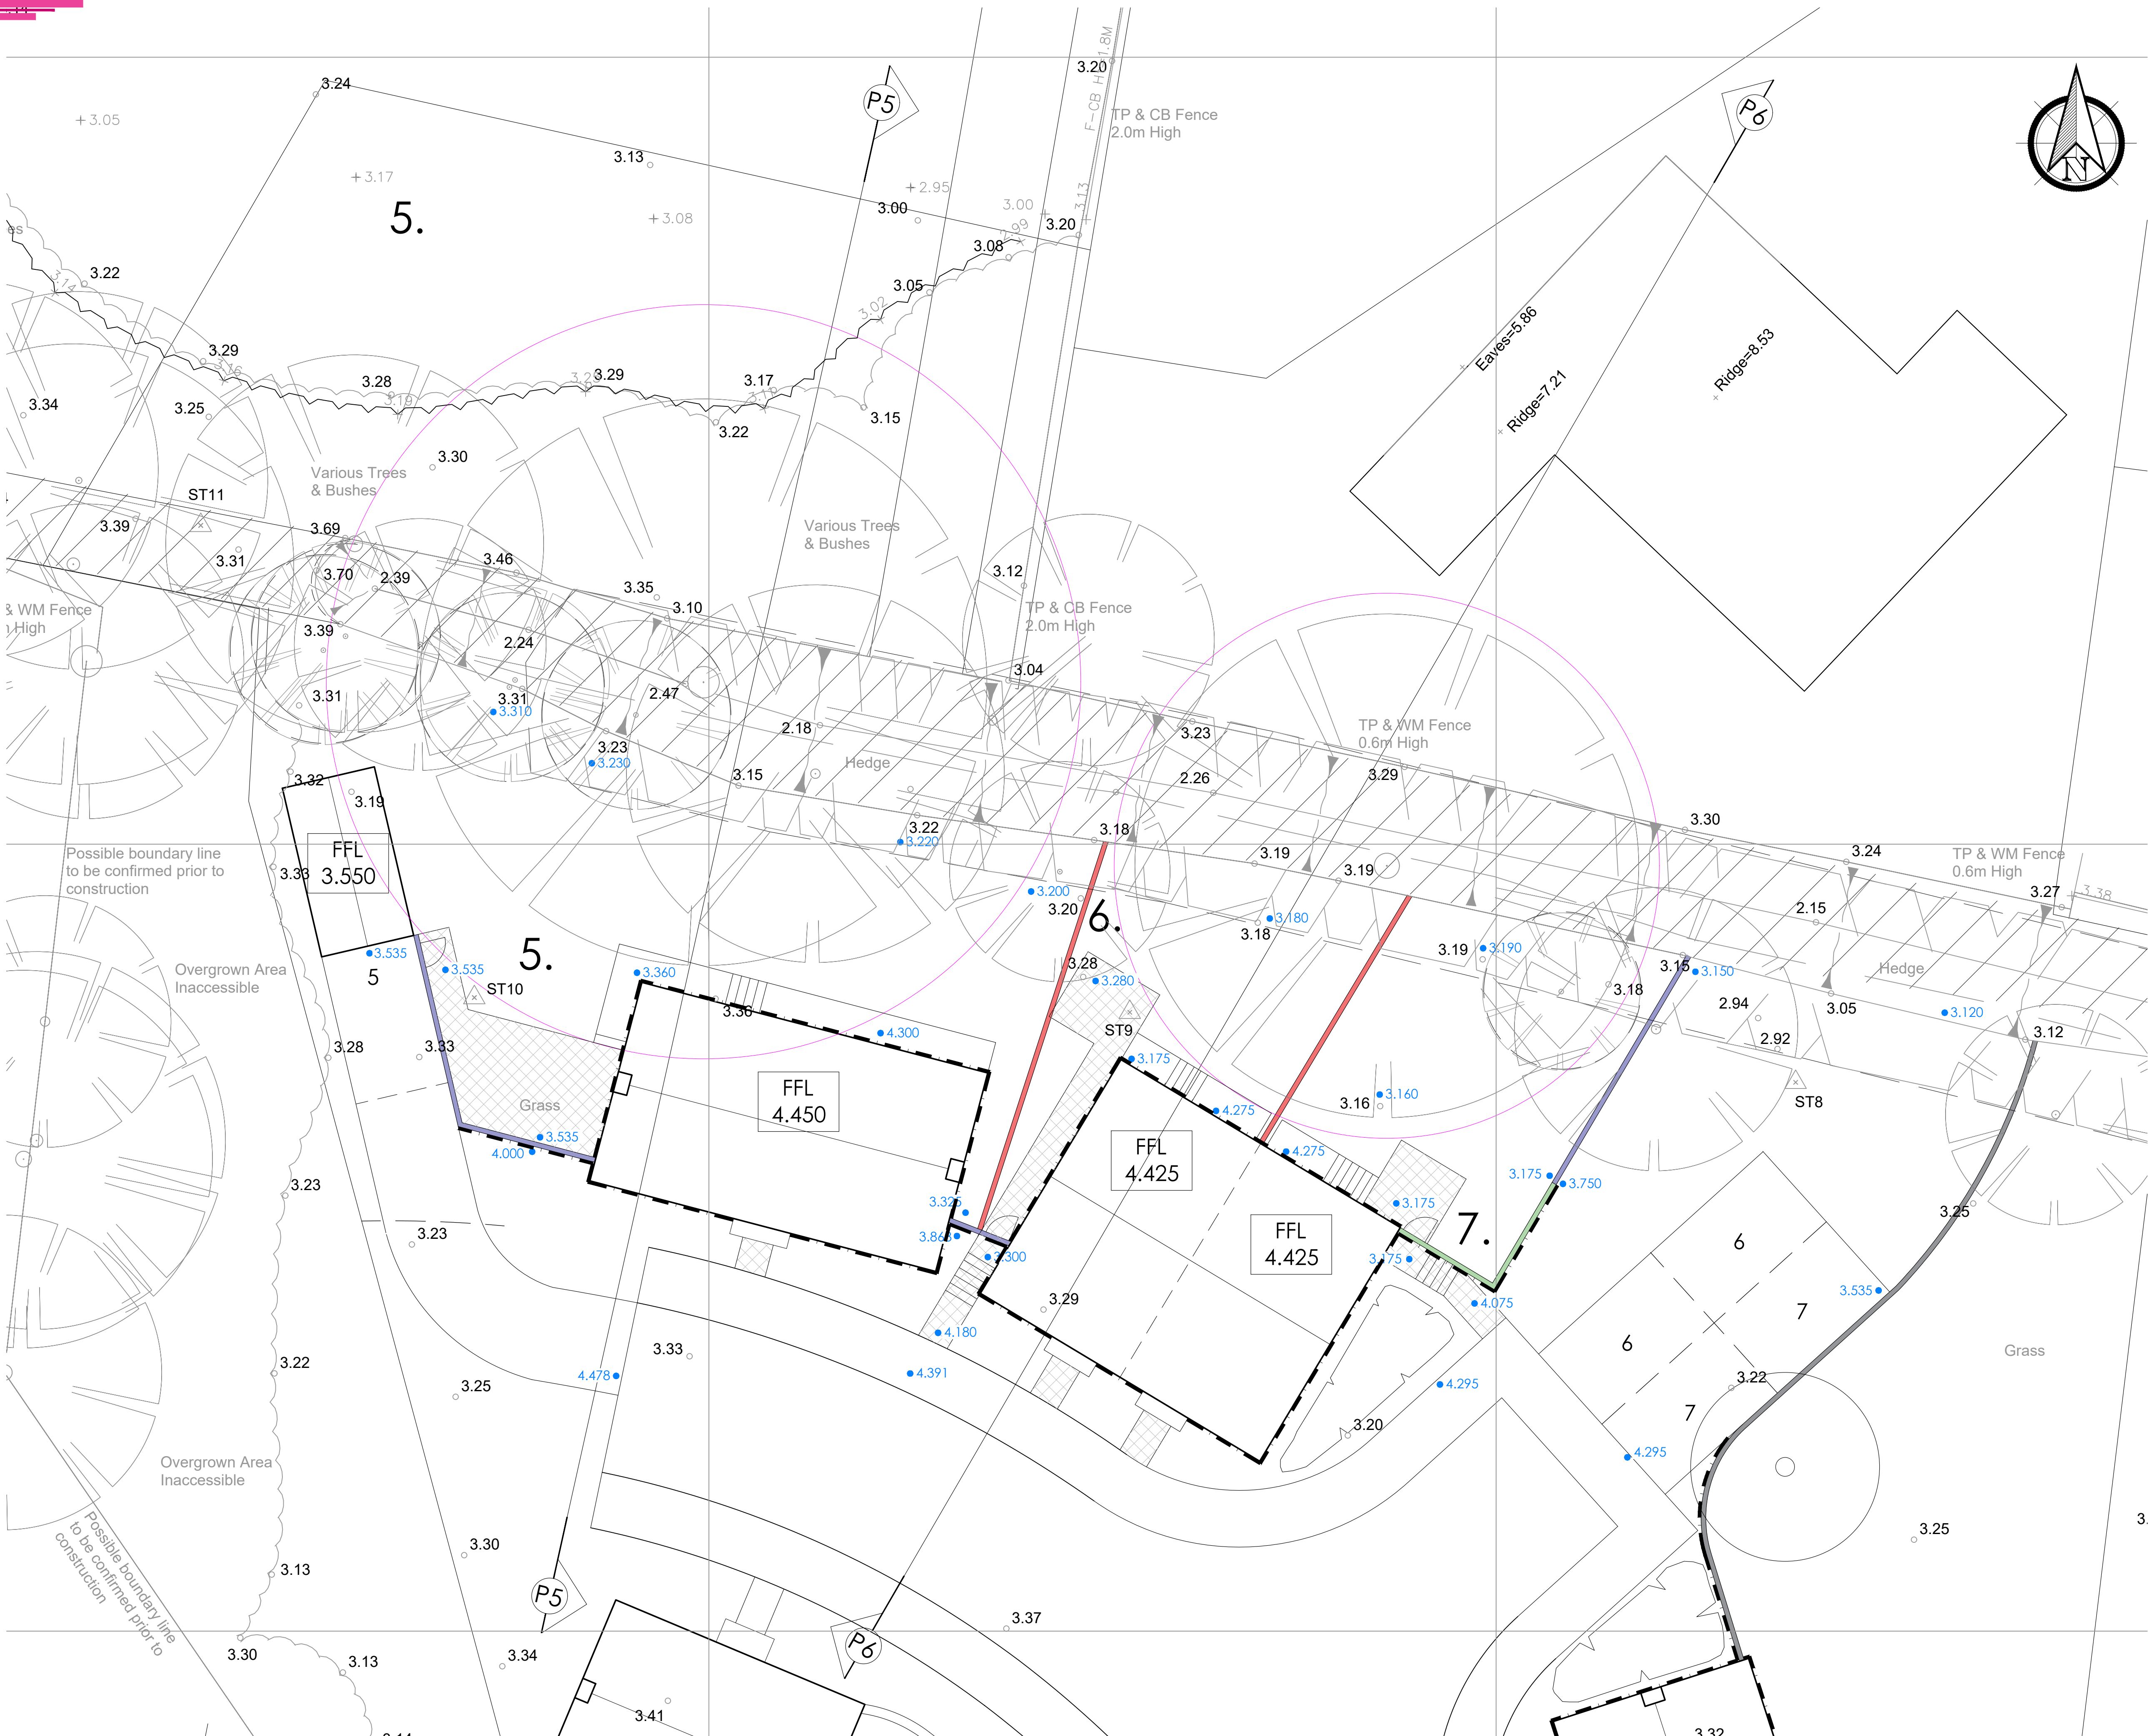

All discrepancies are to be brought to the attention of the below office.
The copyright to this drawing is owned by Studio 11 Architecture.

KEY

- Existing trees with Root Protection Areas
- Proposed Spot Levels
- Existing Spot Levels
- Finished Floor Level
- Proposed Concrete Slab Path/ Patio
- Timber Deck Steps
- Steps within Concrete Slab Footpath
- 600mm Gravel Board
1.8m Close Board Fence
600mm Trellis
- Retaining Wall with 1.8m
Close Board Fence and
600mm Trellis
- 2.0m Close Board Fence
with 600mm Trellis
- 600mm Gravel Board
1.8m Close Board Fence
- Gravel perimeter drain
allowing percolation to
sub-soil below.

C	14.11.2022	OS	Gravel perimeter drain added.
B	26.05.2022	EG	Levels amended to suit Civils design.
A	09.02.2022	EG	Fences amended.
REVISION	DATE	DRAWN	DESCRIPTION


STUDIO11
architecture
KING'S LYNN INNOVATION CENTRE,
INNOVATION DRIVE, KING'S LYNN,
PE30 3BY
T: 01553 970033
E: design@studio11architecture.co.uk
W: www.studio11architecture.co.uk

CLIENT Belmont Contractors Ltd

PROJECT Residential Development at Land Off
Old Main Road, Fleet Hargate

DRAWING Plots 5, 6 & 7 External Works Plan

DRAWN EG	PROJECT DESIGNER KB	PROJECT DIRECTOR KB
DATE 09.09.2021	SCALE 1:100	PAPER SIZE A1

DRAWING NUMBER
500.EWP.01

Working in partnership with Ralph Charman Associates & Ewen Consultants