


KEY

- Existing trees with Root Protection Areas
- Proposed Spot Levels
- Existing Spot Levels
- Finished Floor Level
- Proposed Concrete Slab Path/ Patio
- Timber Deck Steps
- Steps within Concrete Slab Footpath
- 600mm Gravel Board 1.8m Close Board Fence
- 1.8m Close Board Fence
- 500mm Concrete Gravel Board set 300mm below ground with 1.8m Close Board fence above. Gravel perimeter drain allowing percolation to sub-soil below.
- Gravel perimeter drain allowing percolation to sub-soil below.

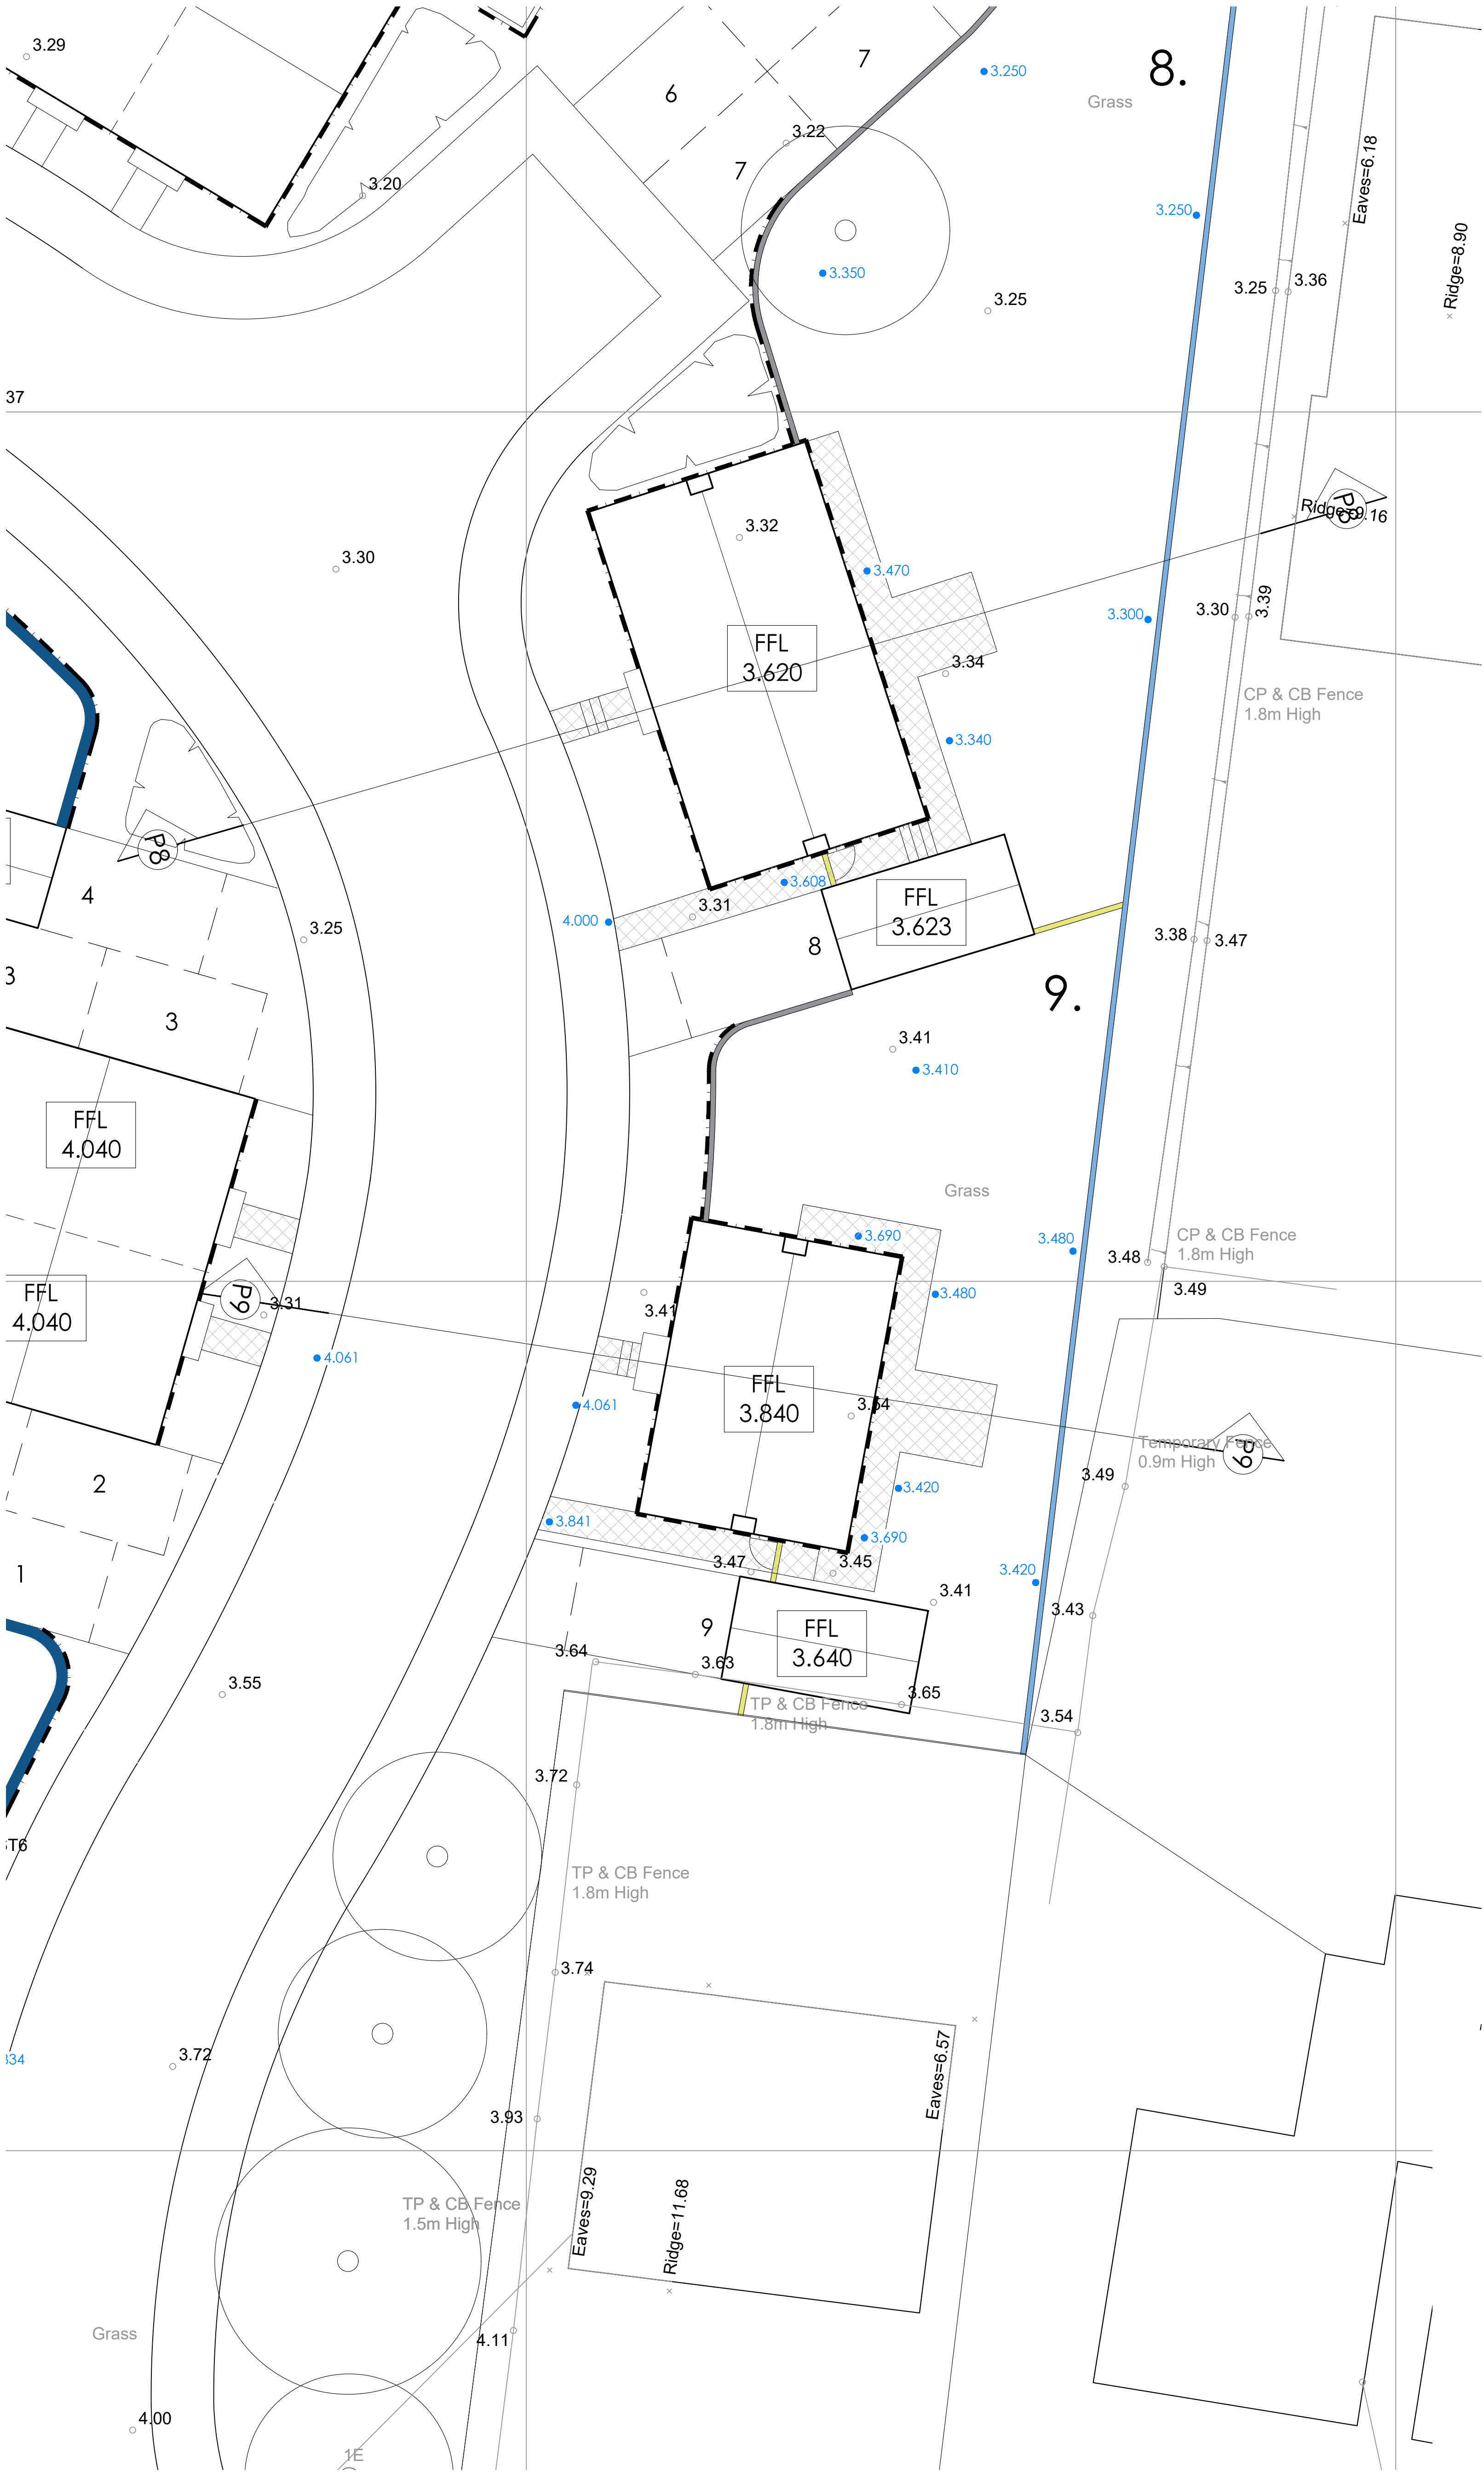

D	14.11.2022	OS	Gravel perimeter drain added.
C	26.08.2022	KB	Eastern boundary treatment amended.
S	26.05.2022	EG	Levels amended to suit Civils design.
A	08.02.2022	EG	FFL & External levels amended.
REVISION	DATE	DRAWN	DESCRIPTION



KING'S LYNN INNOVATION CENTRE,
INNOVATION DRIVE, KING'S LYNN,
PE30 5BY

T: 01553 970033
E: design@studio11architecture.co.uk
W: www.studio11architecture.co.uk

CLIENT Belmont Contractors Ltd

PROJECT Residential Development at Land Off
Old Main Road, Fleet Hargate

DRAWING Plots 8 & 9 External Works Plan

DRAWN EG	PROJECT DESIGNER KB	PROJECT DIRECTOR KB
DATE 09.09.2021	SCALE 1:100	PAPER SIZE A1

DRAWING NUMBER 500.EWP.02

Working in partnership with Ralph Charman Associates & Eleven Consultants