


KEY

- Existing trees with Root Protection Areas
- Proposed Spot Levels
- Existing Spot Levels
- Finished Floor Level
- Proposed Concrete Slab Path/ Patio
- Concrete Slab Footpath
- 1.8m Brick Wall
- 1.8m Close Board Fence
- Gravel perimeter drain allowing percolation to sub-soil below.

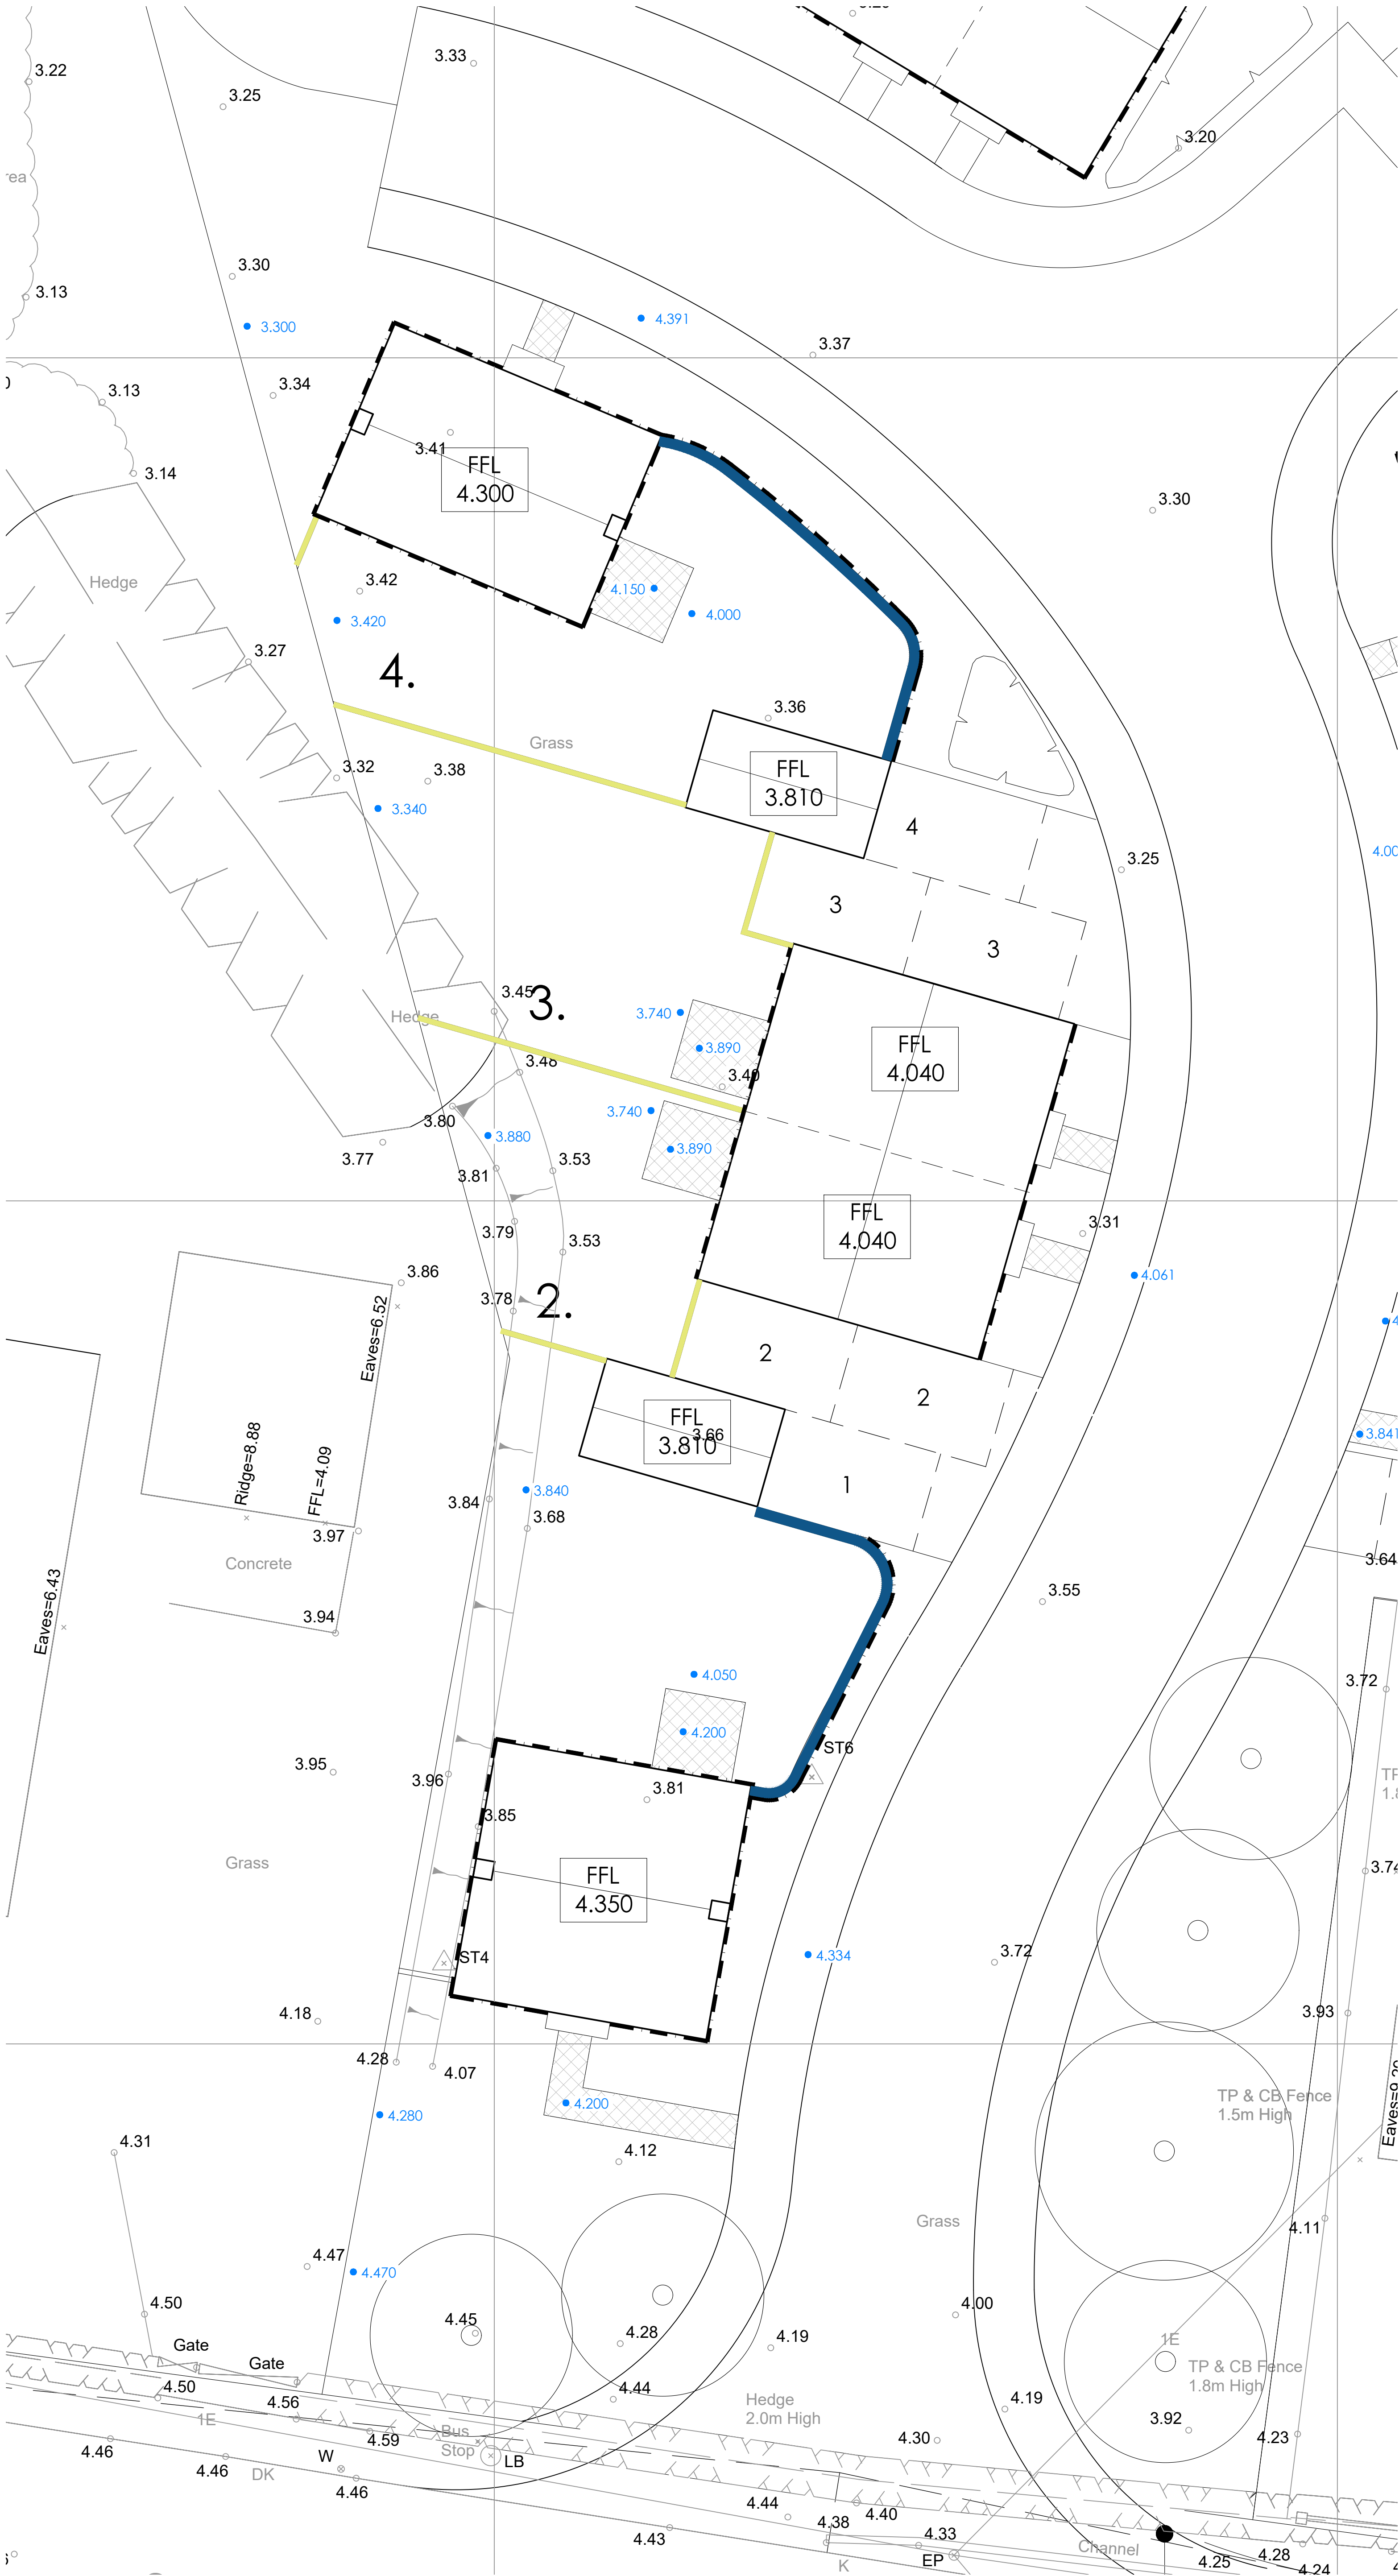

A 14.11.2022 OS Gravel perimeter drain added.
REVISION DATE DRAWN DESCRIPTION



KING'S LYNN INNOVATION CENTRE,
INNOVATION DRIVE, KING'S LYNN,
PE30 5BY

T: 01553 970033
E: design@studio11architecture.co.uk
W: www.studio11architecture.co.uk

CUSTOMER Belmont Contractors Ltd

PROJECT Residential Development at Land Off
Old Main Road, Fleet Hargate

DRAWING Plots 1 - 4 External Works Plan

DRAWN EG	PROJECT DESIGNER KB	PROJECT DIRECTOR KB
DATE 10.02.2022	SCALE 1:100	PAPER SIZE A1

DRAWING NUMBER 500.EWP.03

Working in partnership with Ralph Charman Associates & Eleven Consultants