




Window 1 & 2

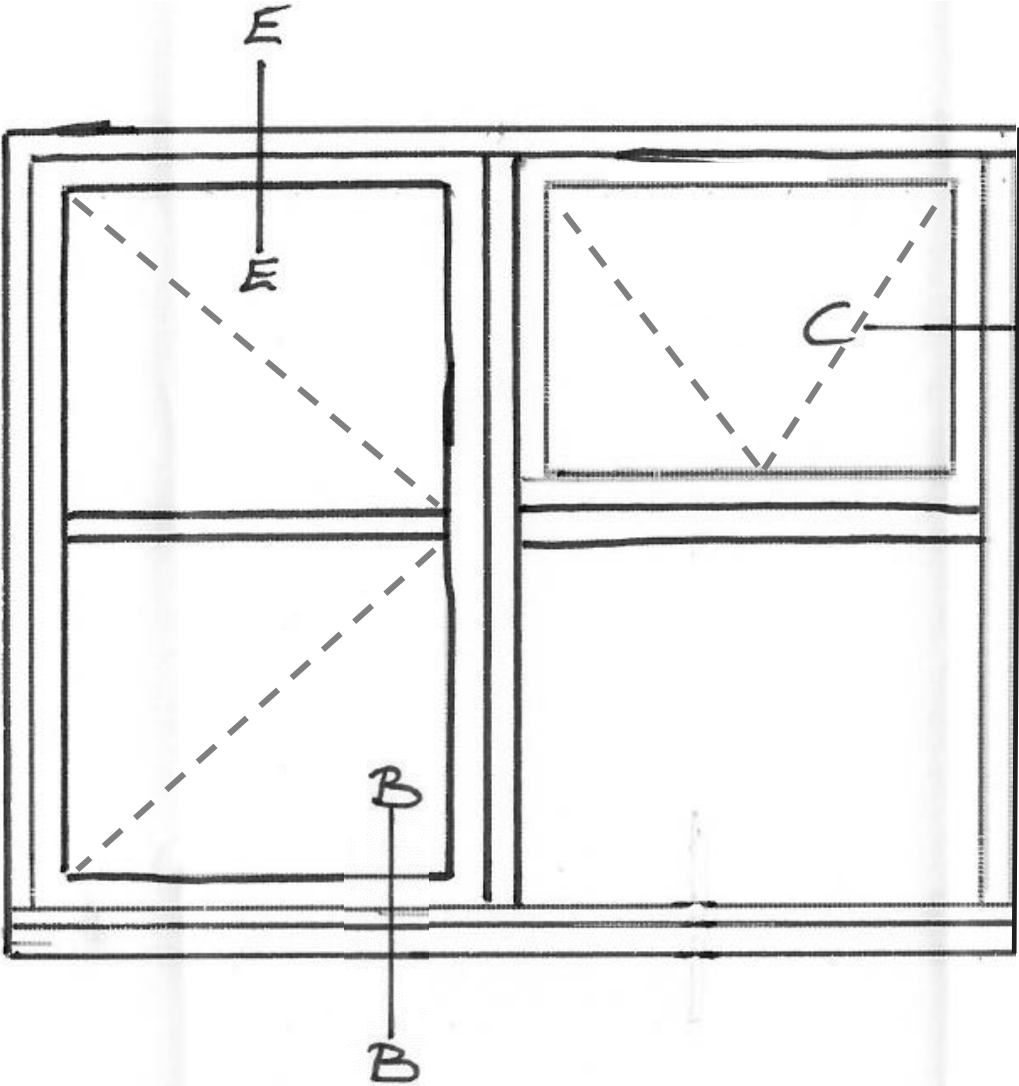


Window 3 & 4

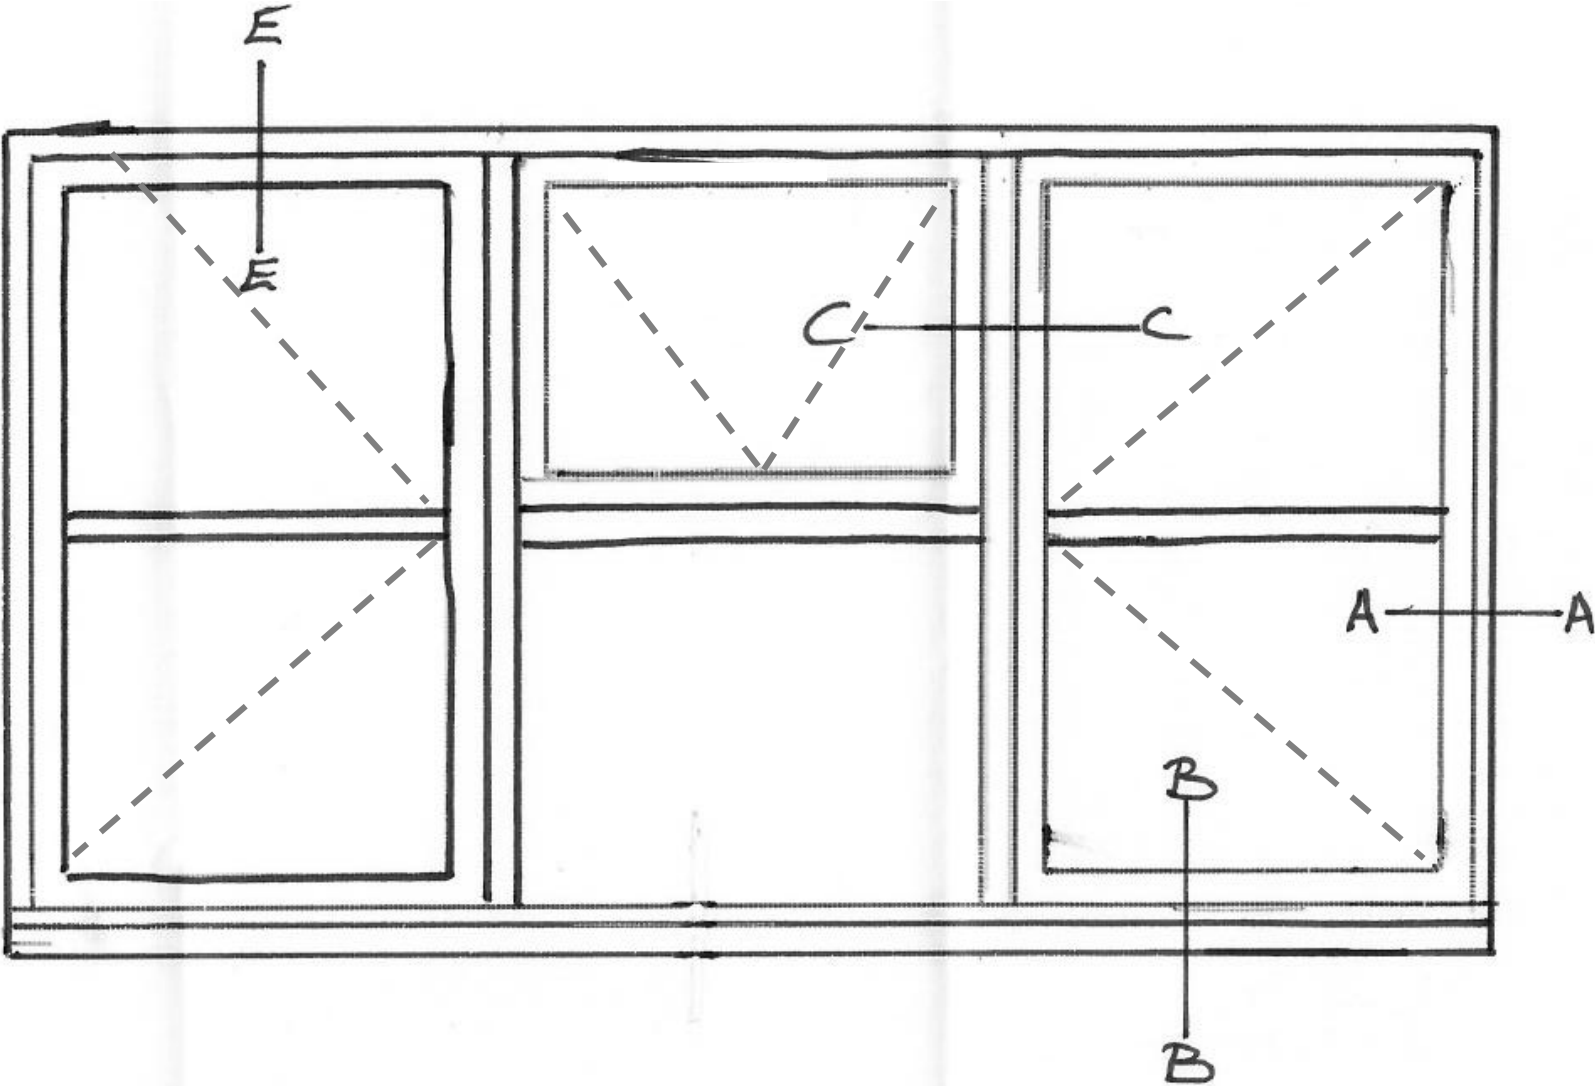


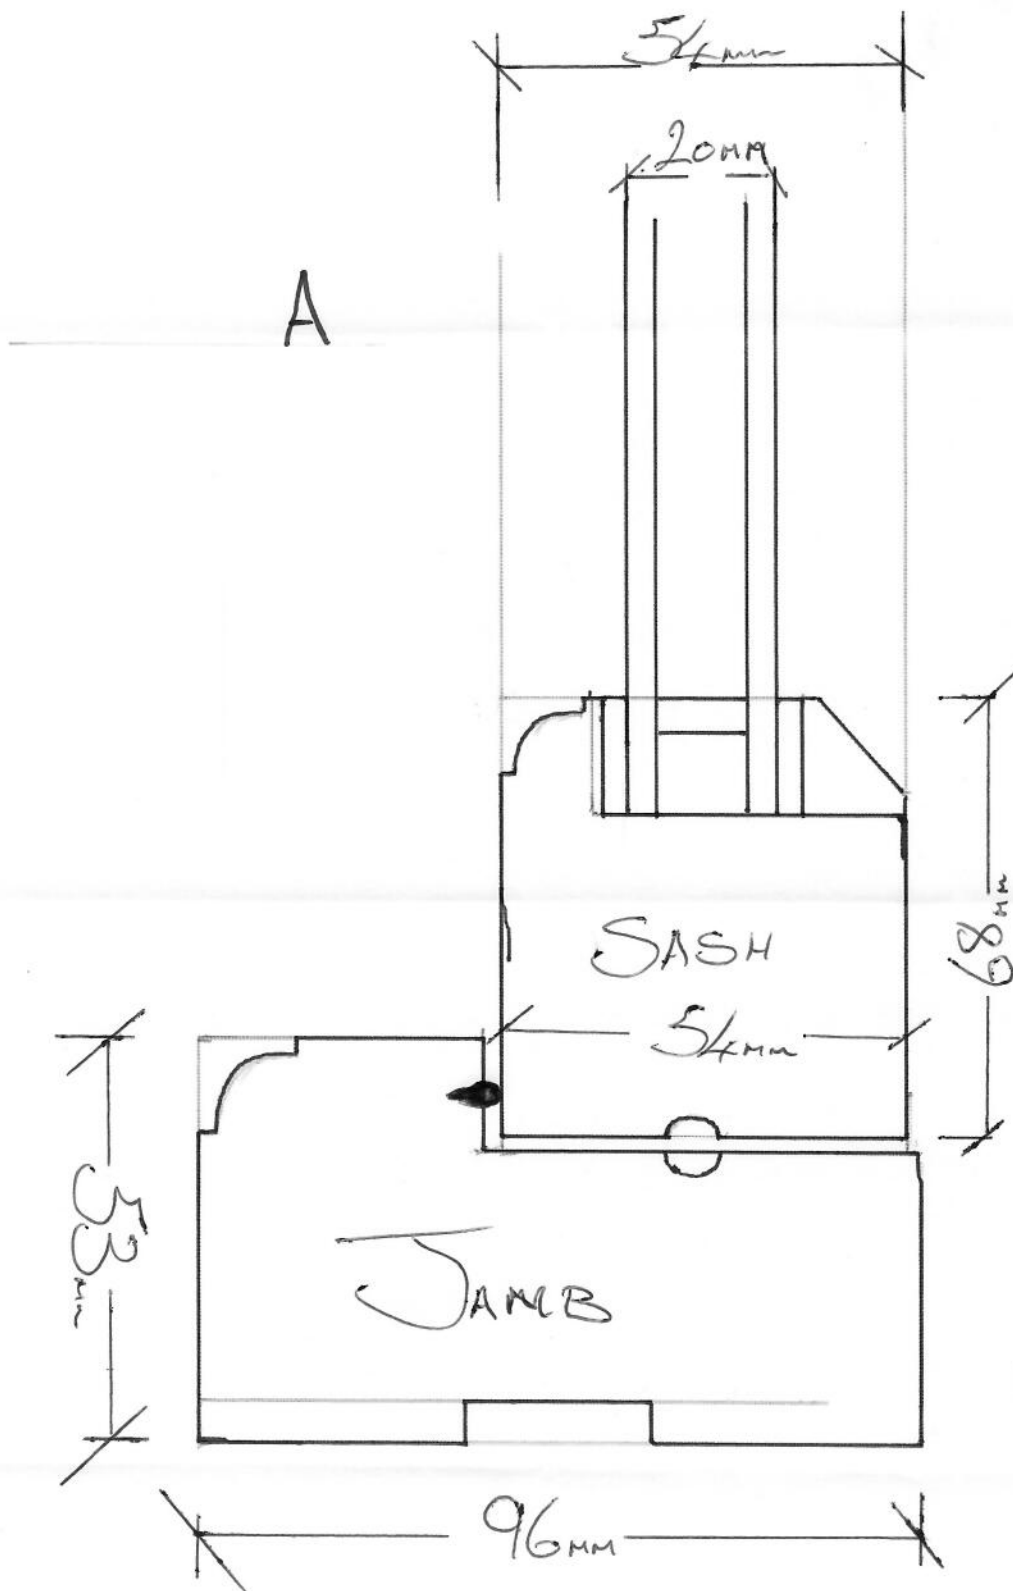

SECTION B

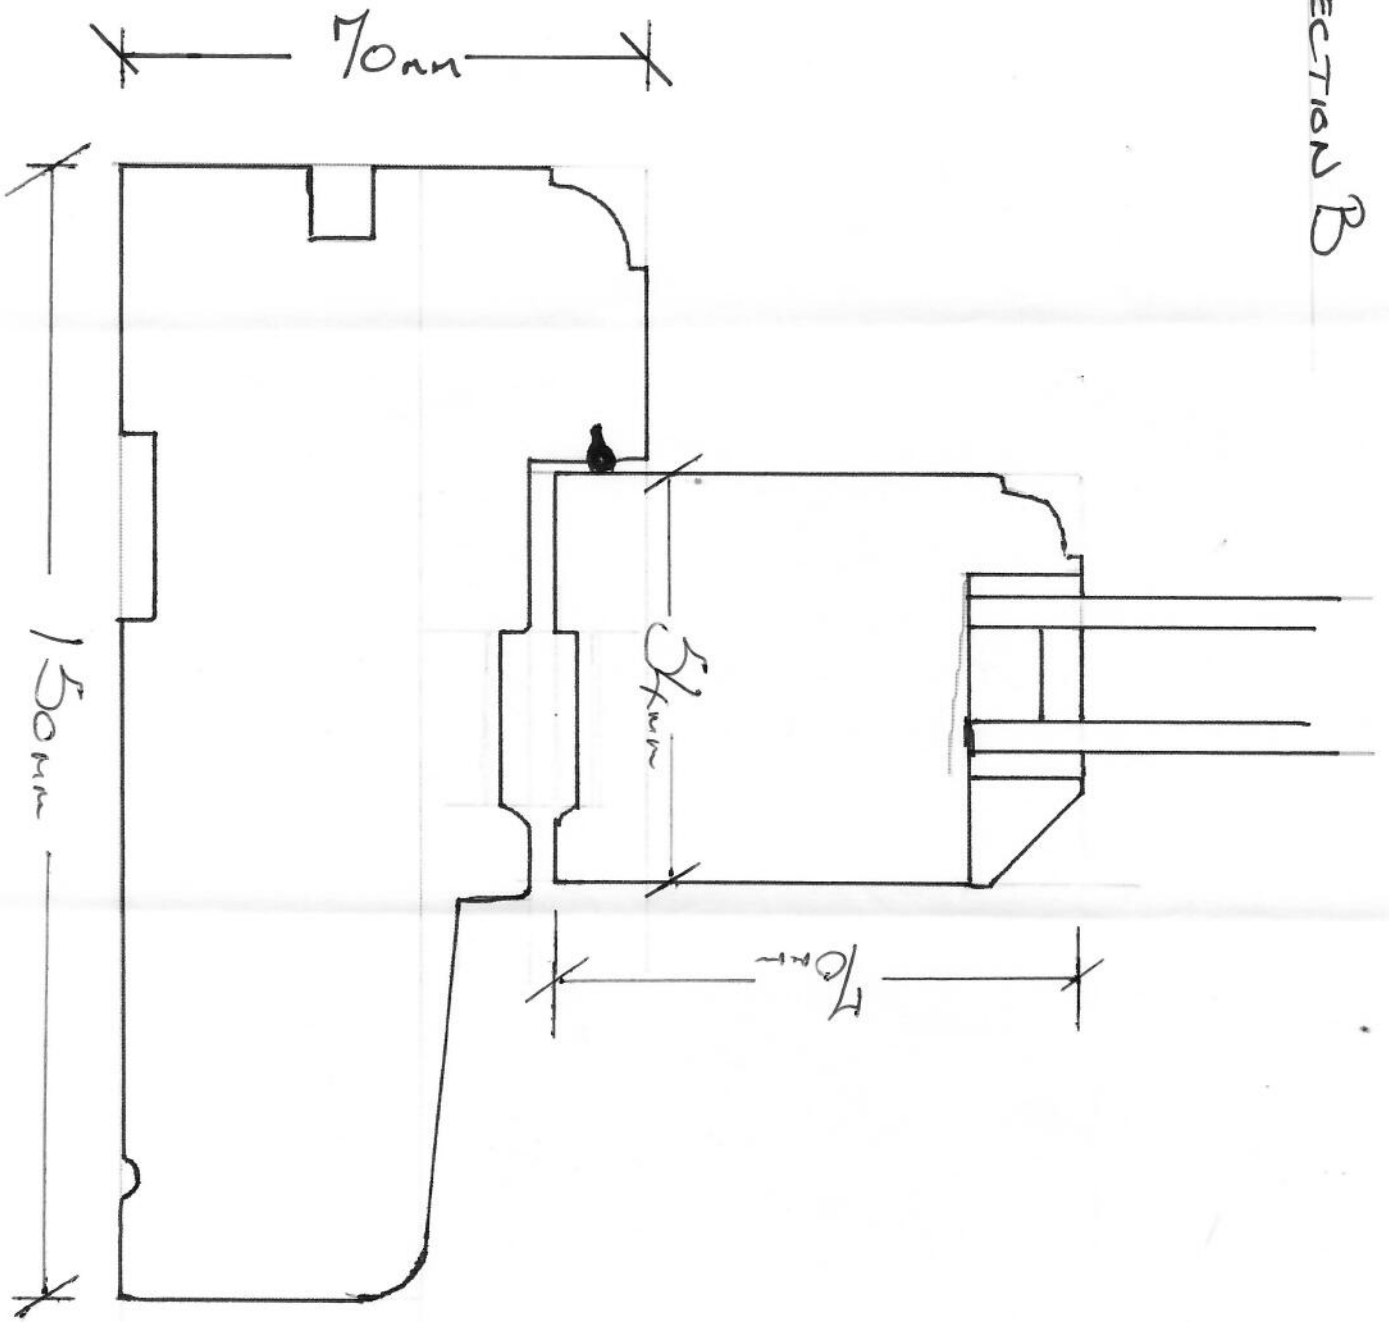


SECTION C

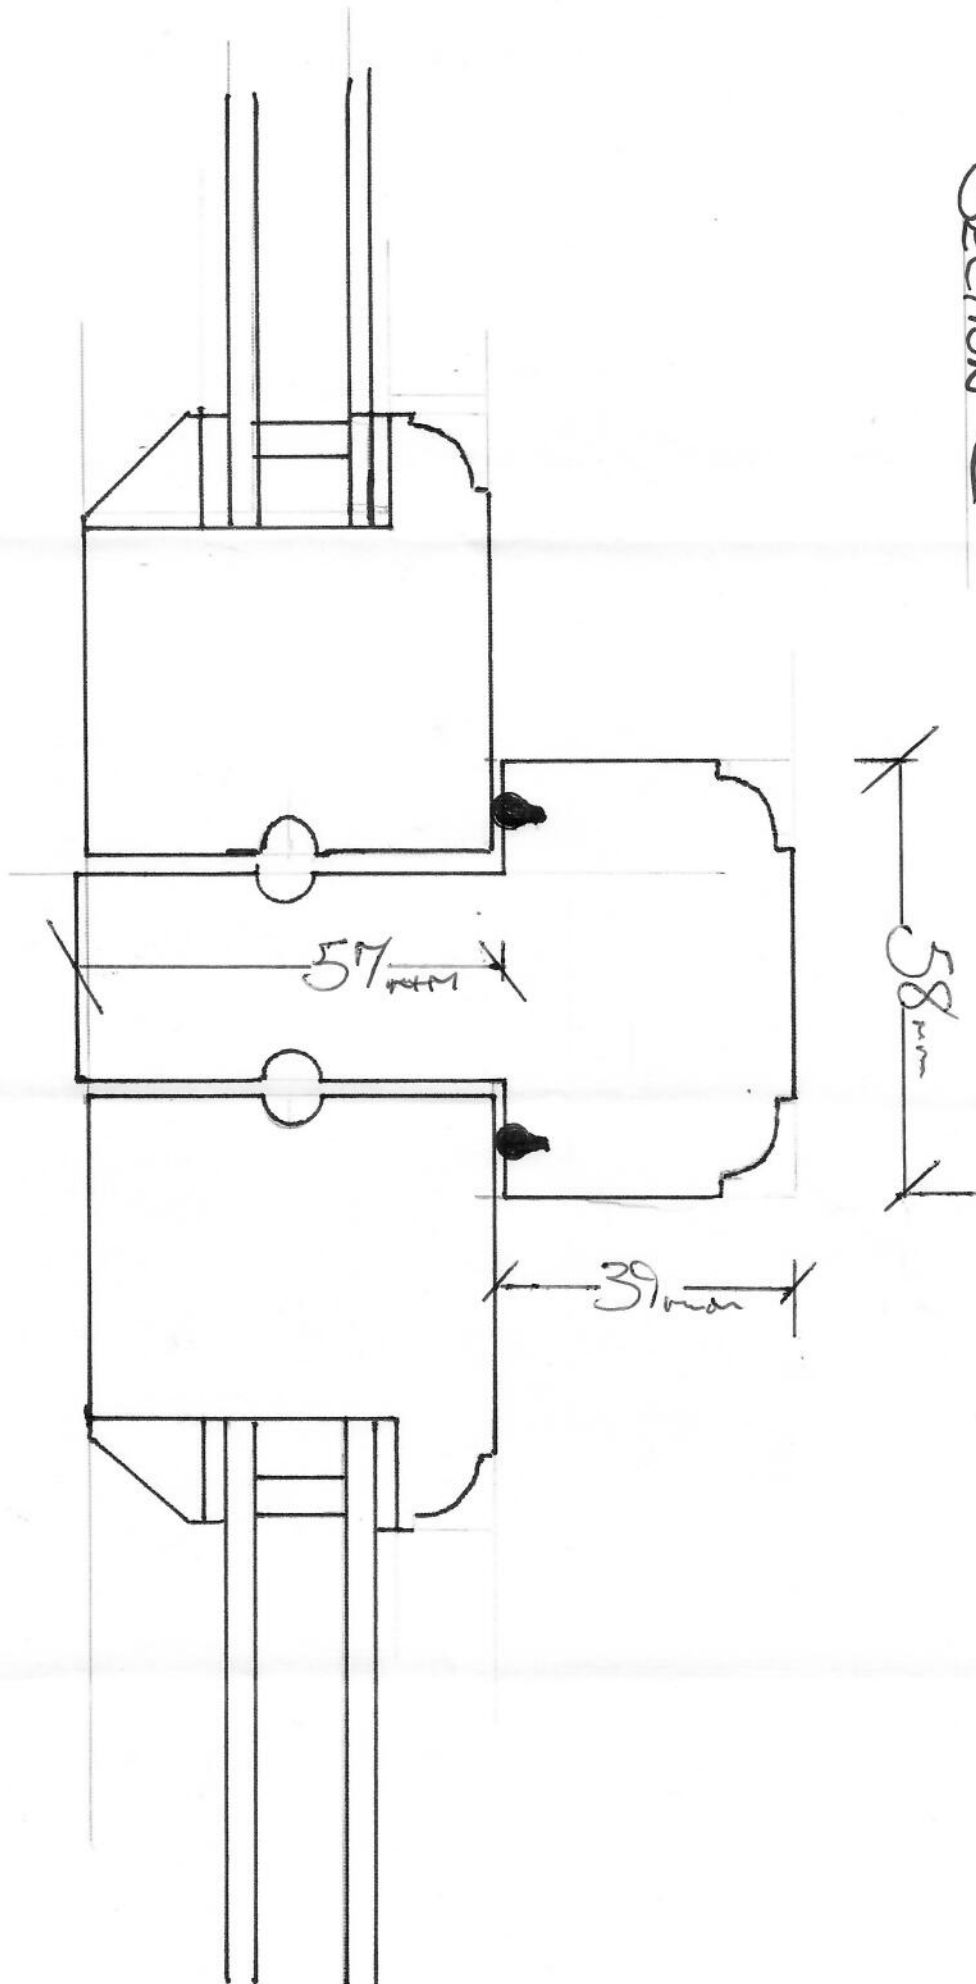

SECTION E

125mm

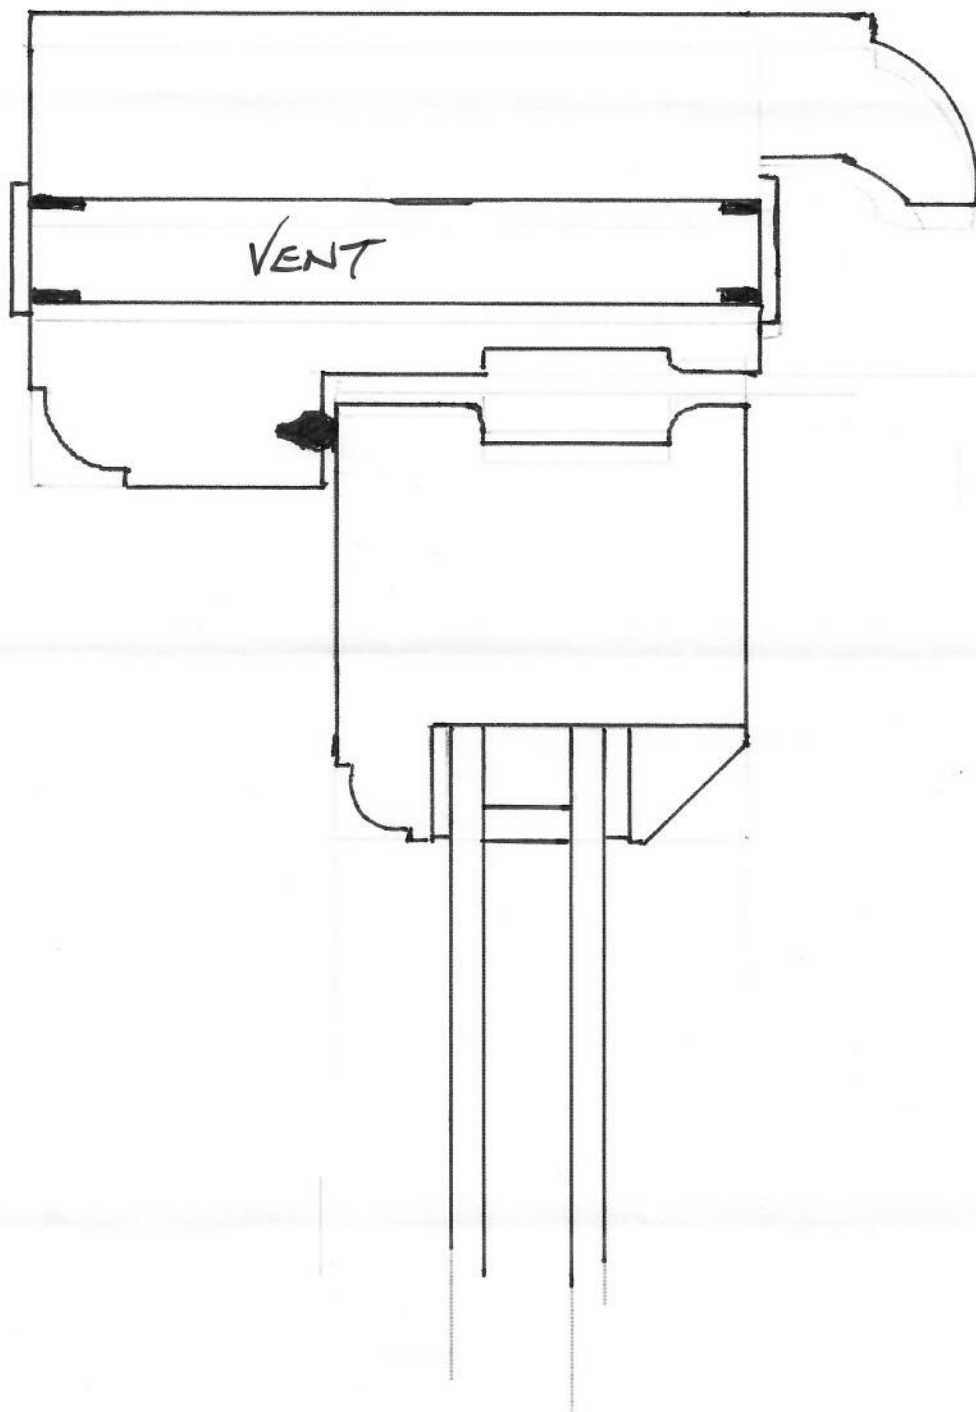

Shane L. Ingham

Traditional Carpentry & Joinery

Tel 01406 365522 Mobile 07747840194

3, Tydd Low Road, Long Sutton, Spalding Lincolnshire, PE12 9AR

Mrs T.Green
The Laurals
Old Maine Road
Fleet Hargate
Holbech
PE12 8LH

11th June 2018

Further to my visit, I am pleased to quote the following as promised:

Replacement windows

Replacement solid mahogany casement windows to have the following features;

1-20mm double glassed units with K thermal glass

2-Friction hinges

3-Solid brass catches

4-Draft seals were needed

5-Trickle vents for controlled ventilation

6-Full paint finish (colour to be decided)

I hope this meets with your satisfaction and if you have any further questions, please do not hesitate to get in touch.

Yours Faithfully Shane Ingham

