PROPOSED RESIDENTIAL DEVELOPMENT LAND, OLD MAIN ROAD, FLEET HARGATE.

4720
4·611ha
11·39

4811
·081ha
·20

3408
10·428ha
25·77

3990
35·59

5178
4·26

Drain
Pond
Onslow House
Rowan
Bryn Deri
Acacia House
Store
Garage
The Laurels
Bull Row
Bull Inn (P H)
A17
+ 3·9m
+ 3·0m
Haven House
Suffolk Cottage
Jasmine Cottage
Hargate House
Carfax
War morial
Pond
Linden House
P H
Rose & Crown (P H)
Bakery
Depot
Hall
Ivy Dene
Ivy House
Tsirrom
G P T C B
+14
Beech H
Nurseries
Cherry Close
Fleet Hargate
Leadenham
Waltham Cottage
Sewage Works
Homelea
Dari
Columbus House
B M 12·32
El Sub Sta
EAST GATE
ROAD
DETERMINED PLAN

085/94


DETERMINED PLAN

SCALE: 1/1250 APPROX.

18.02.94.

Inset 6
Fleet Hargate

For info only.
Not submitted plan.

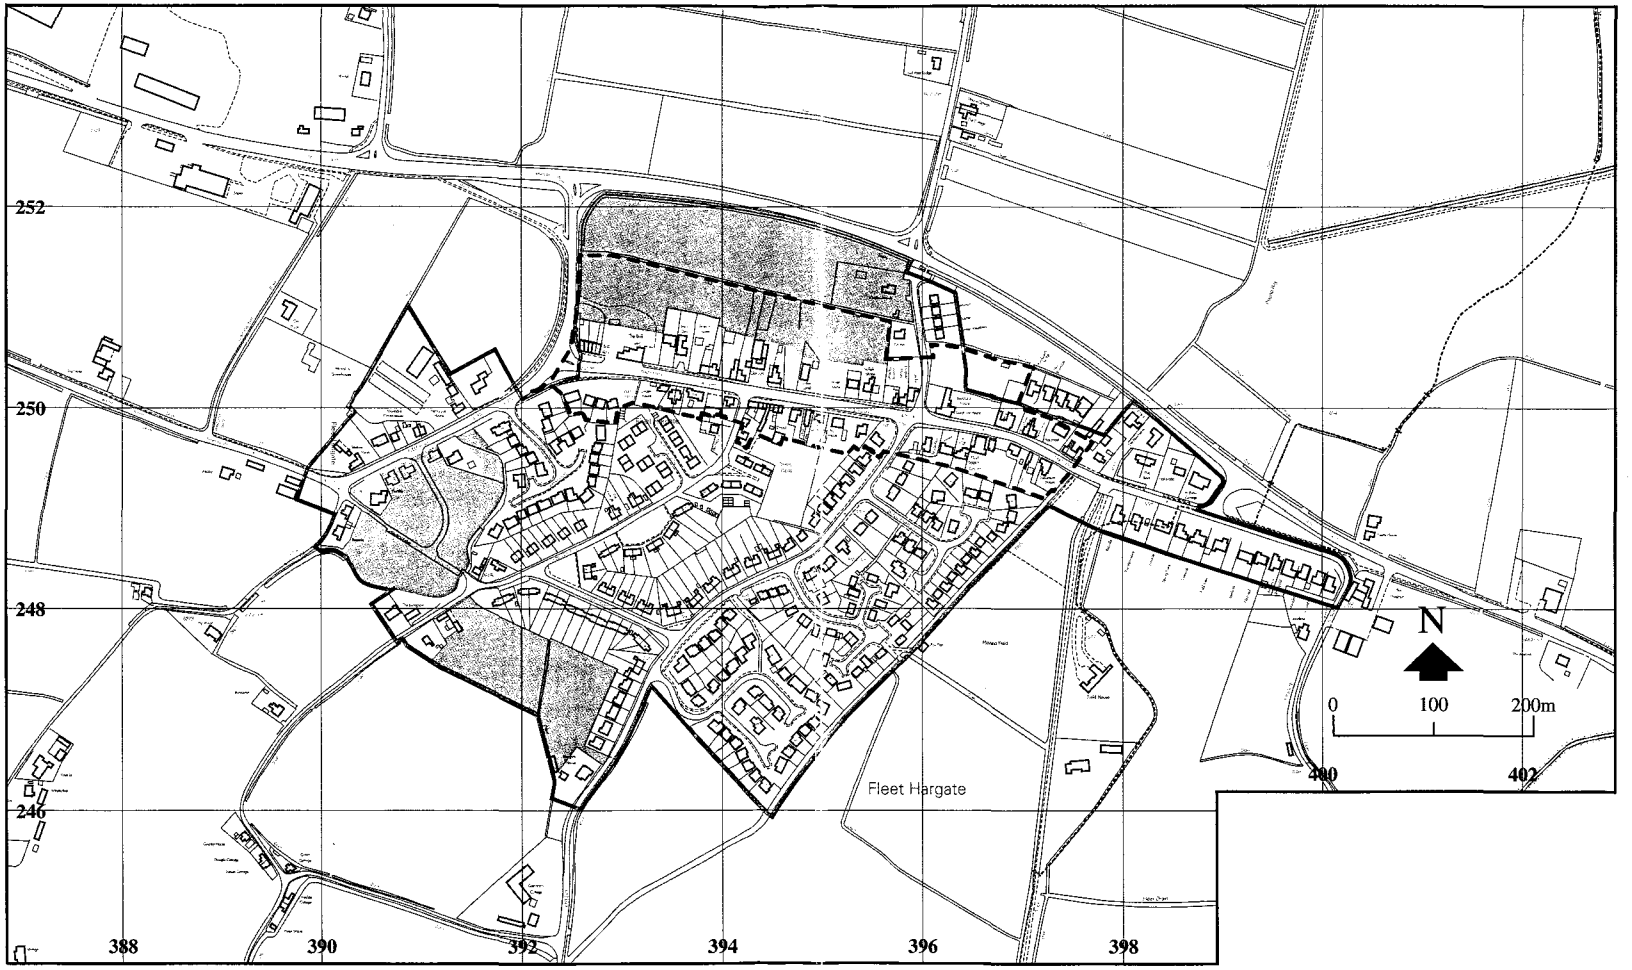

South Holland District Local Plan - Adopted October 1998

Reproduced from the Ordnance Survey mapping with the permission of the Controller of Her Majesty's Stationery Office © Crown copyright. Unauthorised reproduction infringes Crown copyright and may lead to prosecution or civil proceedings. South Holland District Council, Licence LA 079413, 1998.