


GROUND FLOOR LAYOUT

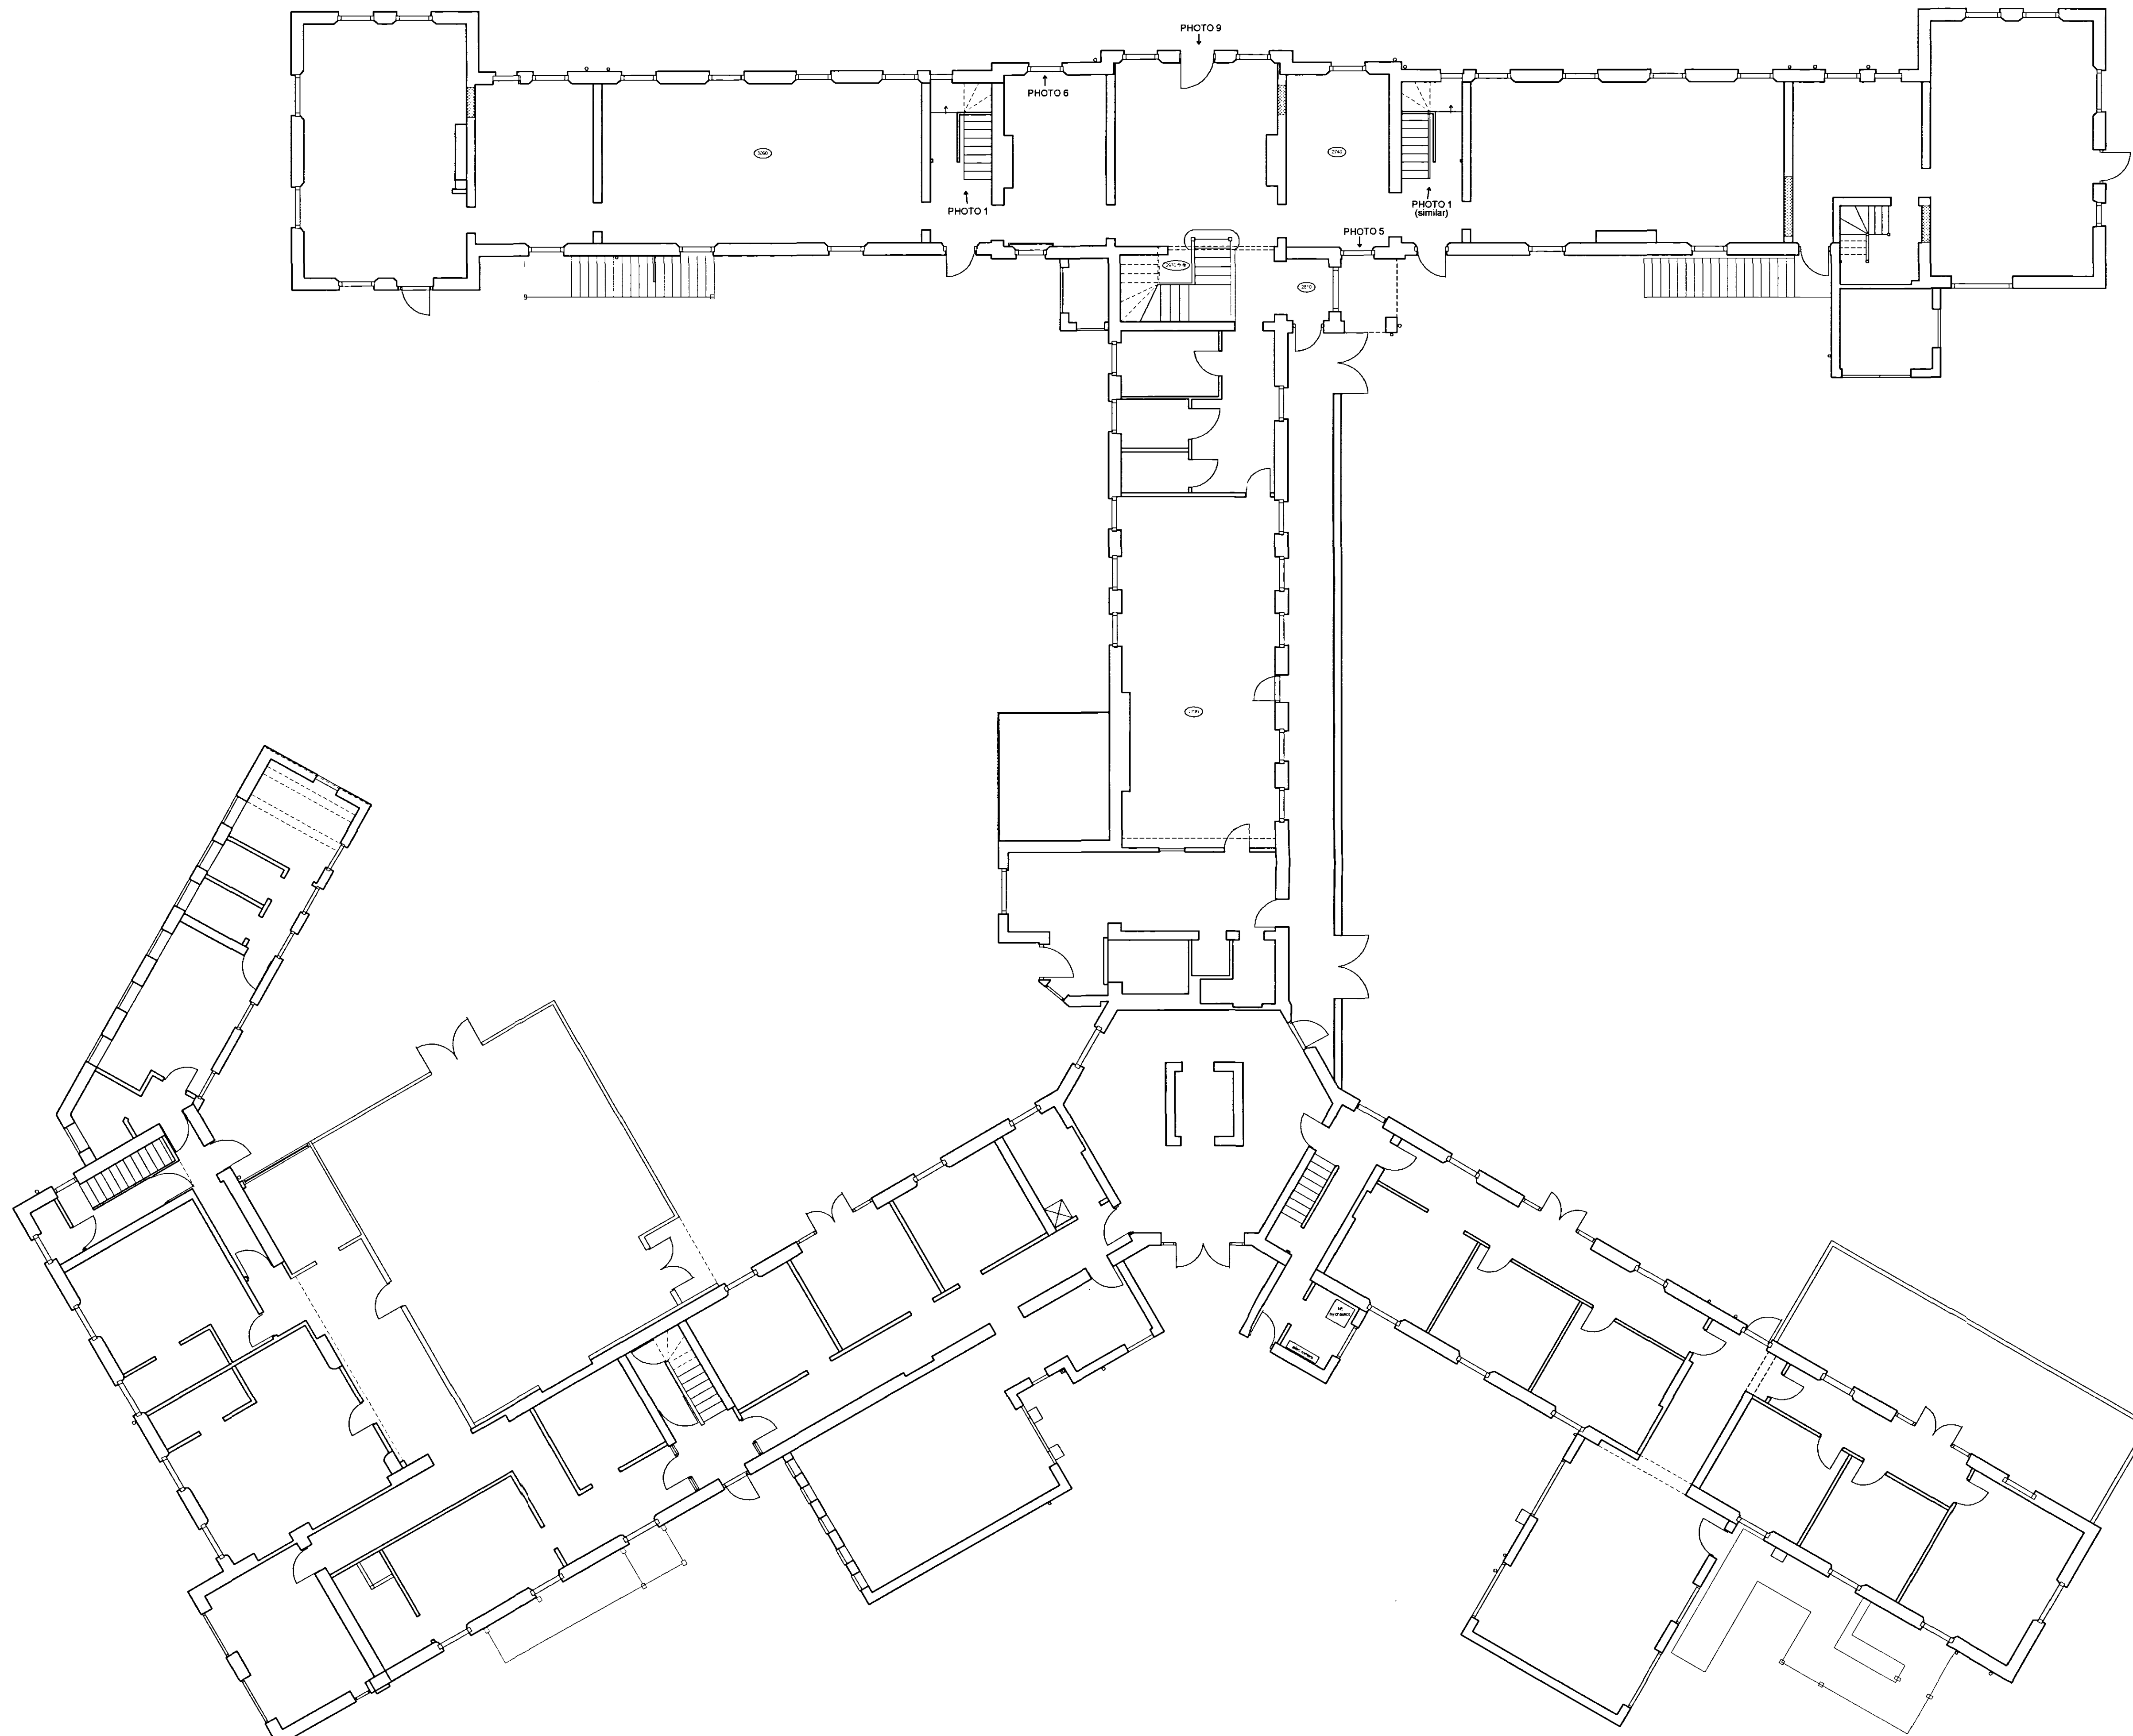

SHDC
PLANNING & DEVELOPMENT
- 7 JUN 2007
Ref. 0778/07

CB Design Group

Chartered Architects + Planning Consultants

NFU Buildings - Camelgate - Spalding - Lincolnshire PE12 6ET
Telephone 01-775 722241 Fax 01-775 769986
Email enquiries@cbnewhomes.co.uk



Client	Castle Building Limited	Scale	1:100
Project	Listed Building Survey Holbeach House Fleet Road Holbeach	Date	June 2007
		Drawn by	LPR
		Drawing No.	2018/001
Title	Ground Floor Layout	Revision	