

HOLBEACH MANOR, FLEET ROAD, HOLBEACH


NOTES:

The details depicted on this drawing are the copyright to Seagate Homes and may not be reproduced without permission. This drawing must not be re-issued, loaned or copied without the consent. Errors omissions and discrepancies should be reported to the originator immediately.


All dimensions to be checked on site prior to construction or off-site fabrication by the Contractor, his Sub-contractor or Supplier.

Do not scale plans - use figure or grid dimensions where given. Any deviation from the drawing is to be reported to the originator immediately.


IF IN DOUBT ASK !

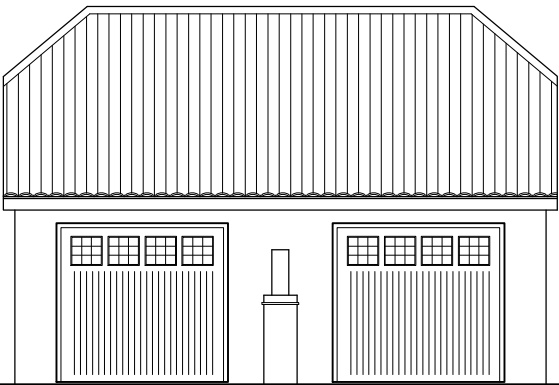


Front Elevation from Fleet Road
Plots 1 & 2 Frontage

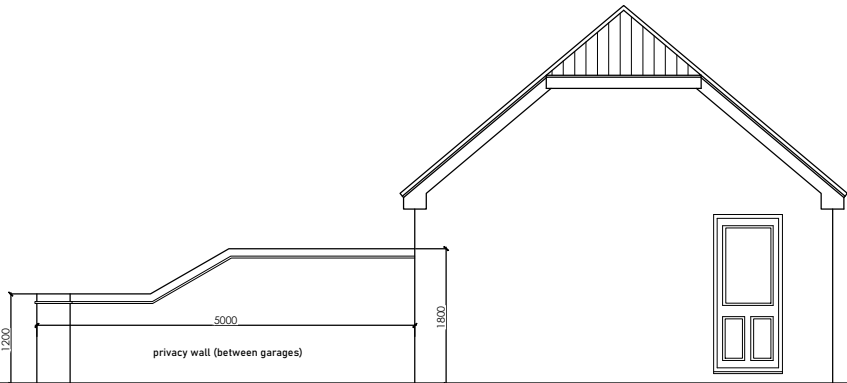


Right Side Elevation

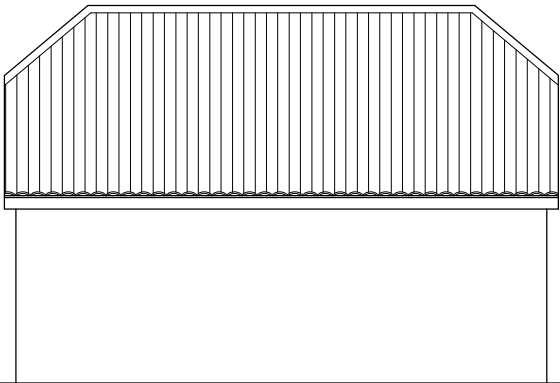

Rear Elevation

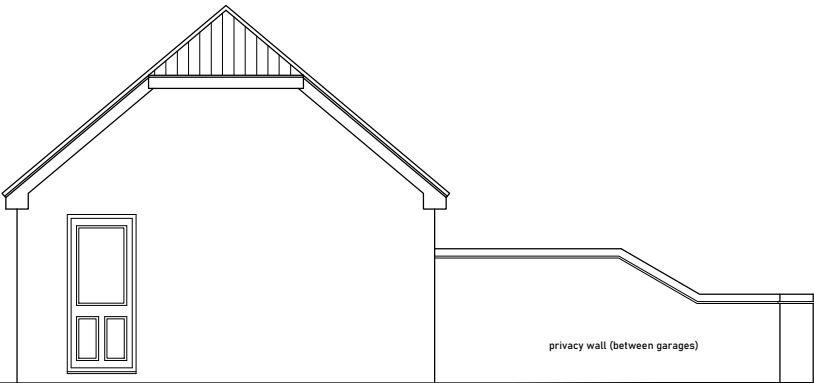

Left Side Elevation

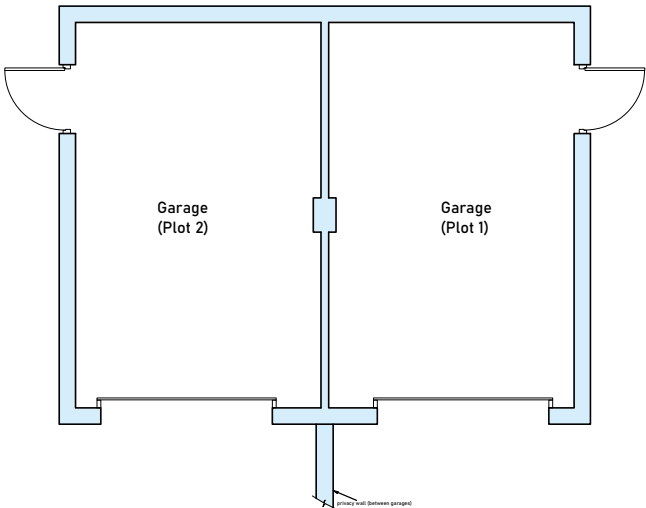

Twin Garage Plan
Plots 1 & 2

A	Garage sizes & design alterations	1.10.2024
Revision	Notes	Date



Project: PROPOSED RESIDENTIAL DEVELOPMENT, FLEET ROAD, HOLBEACH. PE12 7AX		
Drawing: GARAGE - FLOOR PLAN AND ELEVATIONS		
Drawn: MD	Date:	Oct 2021
Status: PLANNING	Scale:	1:100 @A3
Drawing Number: FRH-Garage-Plan & Elevation		