



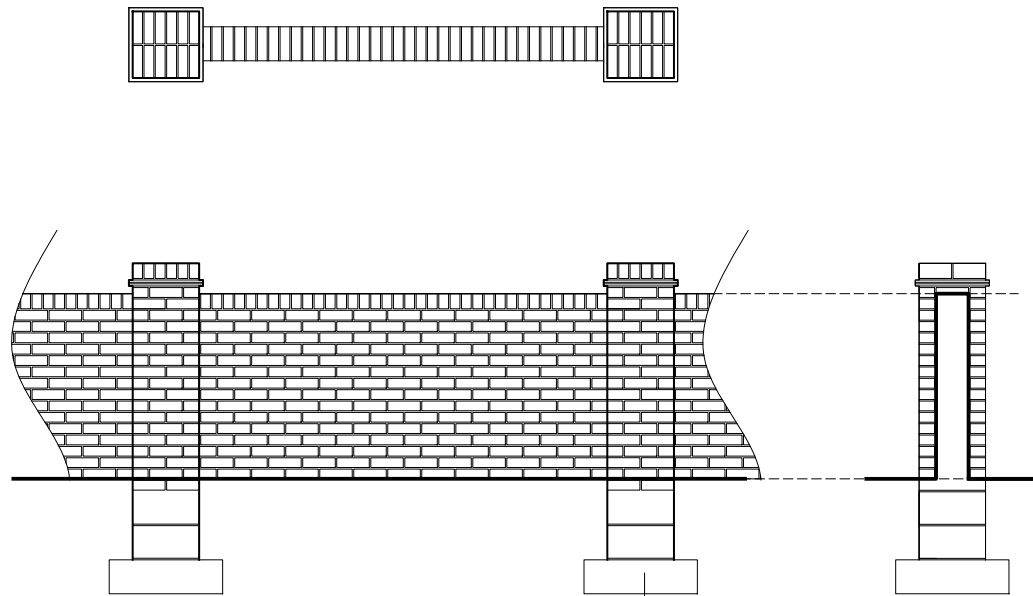


1.2m high brick wall

Footings to engineers specification

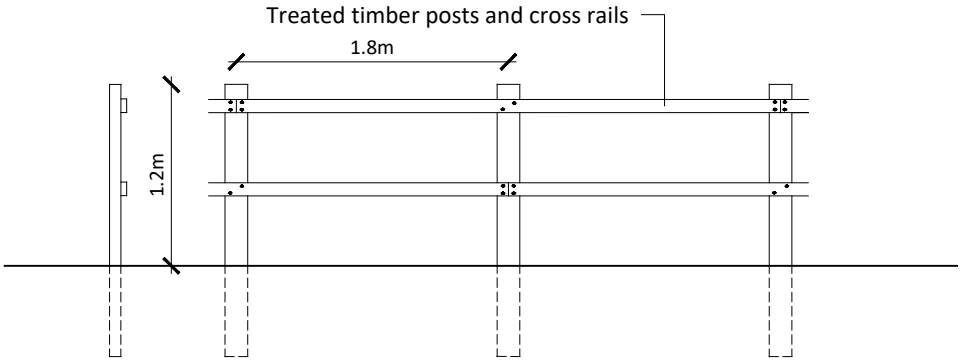


1.2m high post & rail fence

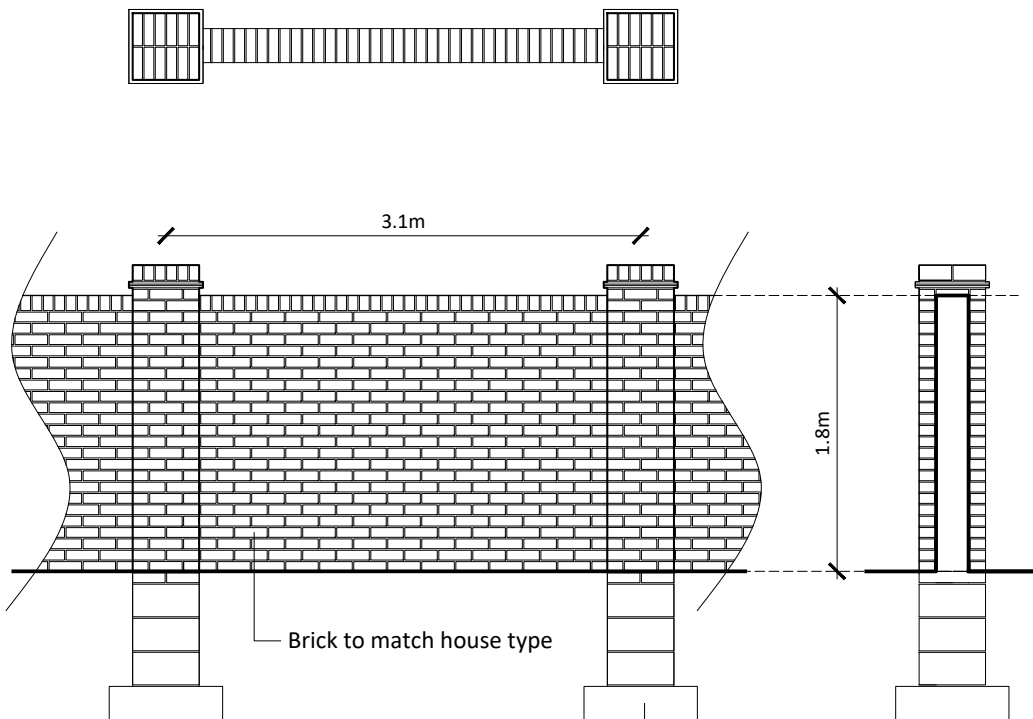

1.8m high brick wall

Footings to engineers specification

Brick to match house type

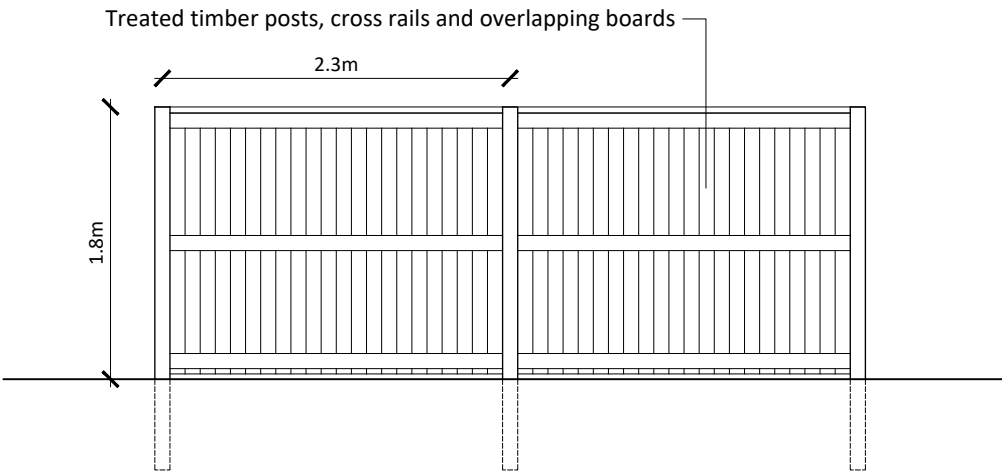

1.8m high close boarded fence

Notes

Copyright
© Robert Doughty Consultancy Limited.
All rights described in the Copyright, Designs and Patents Act 1988 have been asserted.

Dimensions
All dimensions shown are for the purposes of obtaining the relevant planning permission only.

CDM 2015
This drawing is for illustrative purposes and/or obtaining the relevant planning permission only. It should not be used for construction and accordingly, risk identification under the Construction (Design & Management) Regulations 2015 has not been undertaken.



Rev	Description	Date
rdc Robert Doughty Consultancy 32 High Street, Helpingham Sleaford, Lincolnshire, NG34 0RA Tel: 01529 421646 Email: admin@rdc-landplan.co.uk Web: www.rdc-landplan.co.uk		
Client Mr Pat Franks		
Project Land off Fleet Road Fleet Hargate		
Drawing Proposed boundary treatments		
Scale @ A3 1: 50		Date 02/08/21
Drawn By WW		Checked By LMS
Job Number 1476-1	Status RM	Purpose of Issue Reserved Matters
Drawing No. 1476-1_RM_DD01		Rev -