

538825E

538850E

538875E

538900E

538925E



323600N

COPYRIGHT RESERVED UNDER THE COPYRIGHT, DESIGN AND PATENTS ACT 1988
Written consent is to be obtained prior to copying or reproducing this drawing.
DO NOT SCALE from this drawing, and digital dimensions only. If in doubt - ASK. 100%

Key

Survey Features			
Name	Existing	Proposed	Legal Feature
STN 21	33884.183	33288.953	4.451 MSL NAL
STN 24	33886.117	33294.262	4.451 MSL NAL

The survey grid is the National Grid obtained from EPS98 GPS
Coordinates with OSN15 transformation. Levels shown to Ordnance
Survey datum using EPS98 GPS with OSN15 transformation.
Surveyed boundary features are not necessarily legal boundaries.
All utilities have been identified to the best of the surveyors knowledge.
The correct identification can not be 100% guaranteed and should be
independently verified prior to use in any design or building works.
Services may be obscured by parked cars, lost litter or building materials etc.

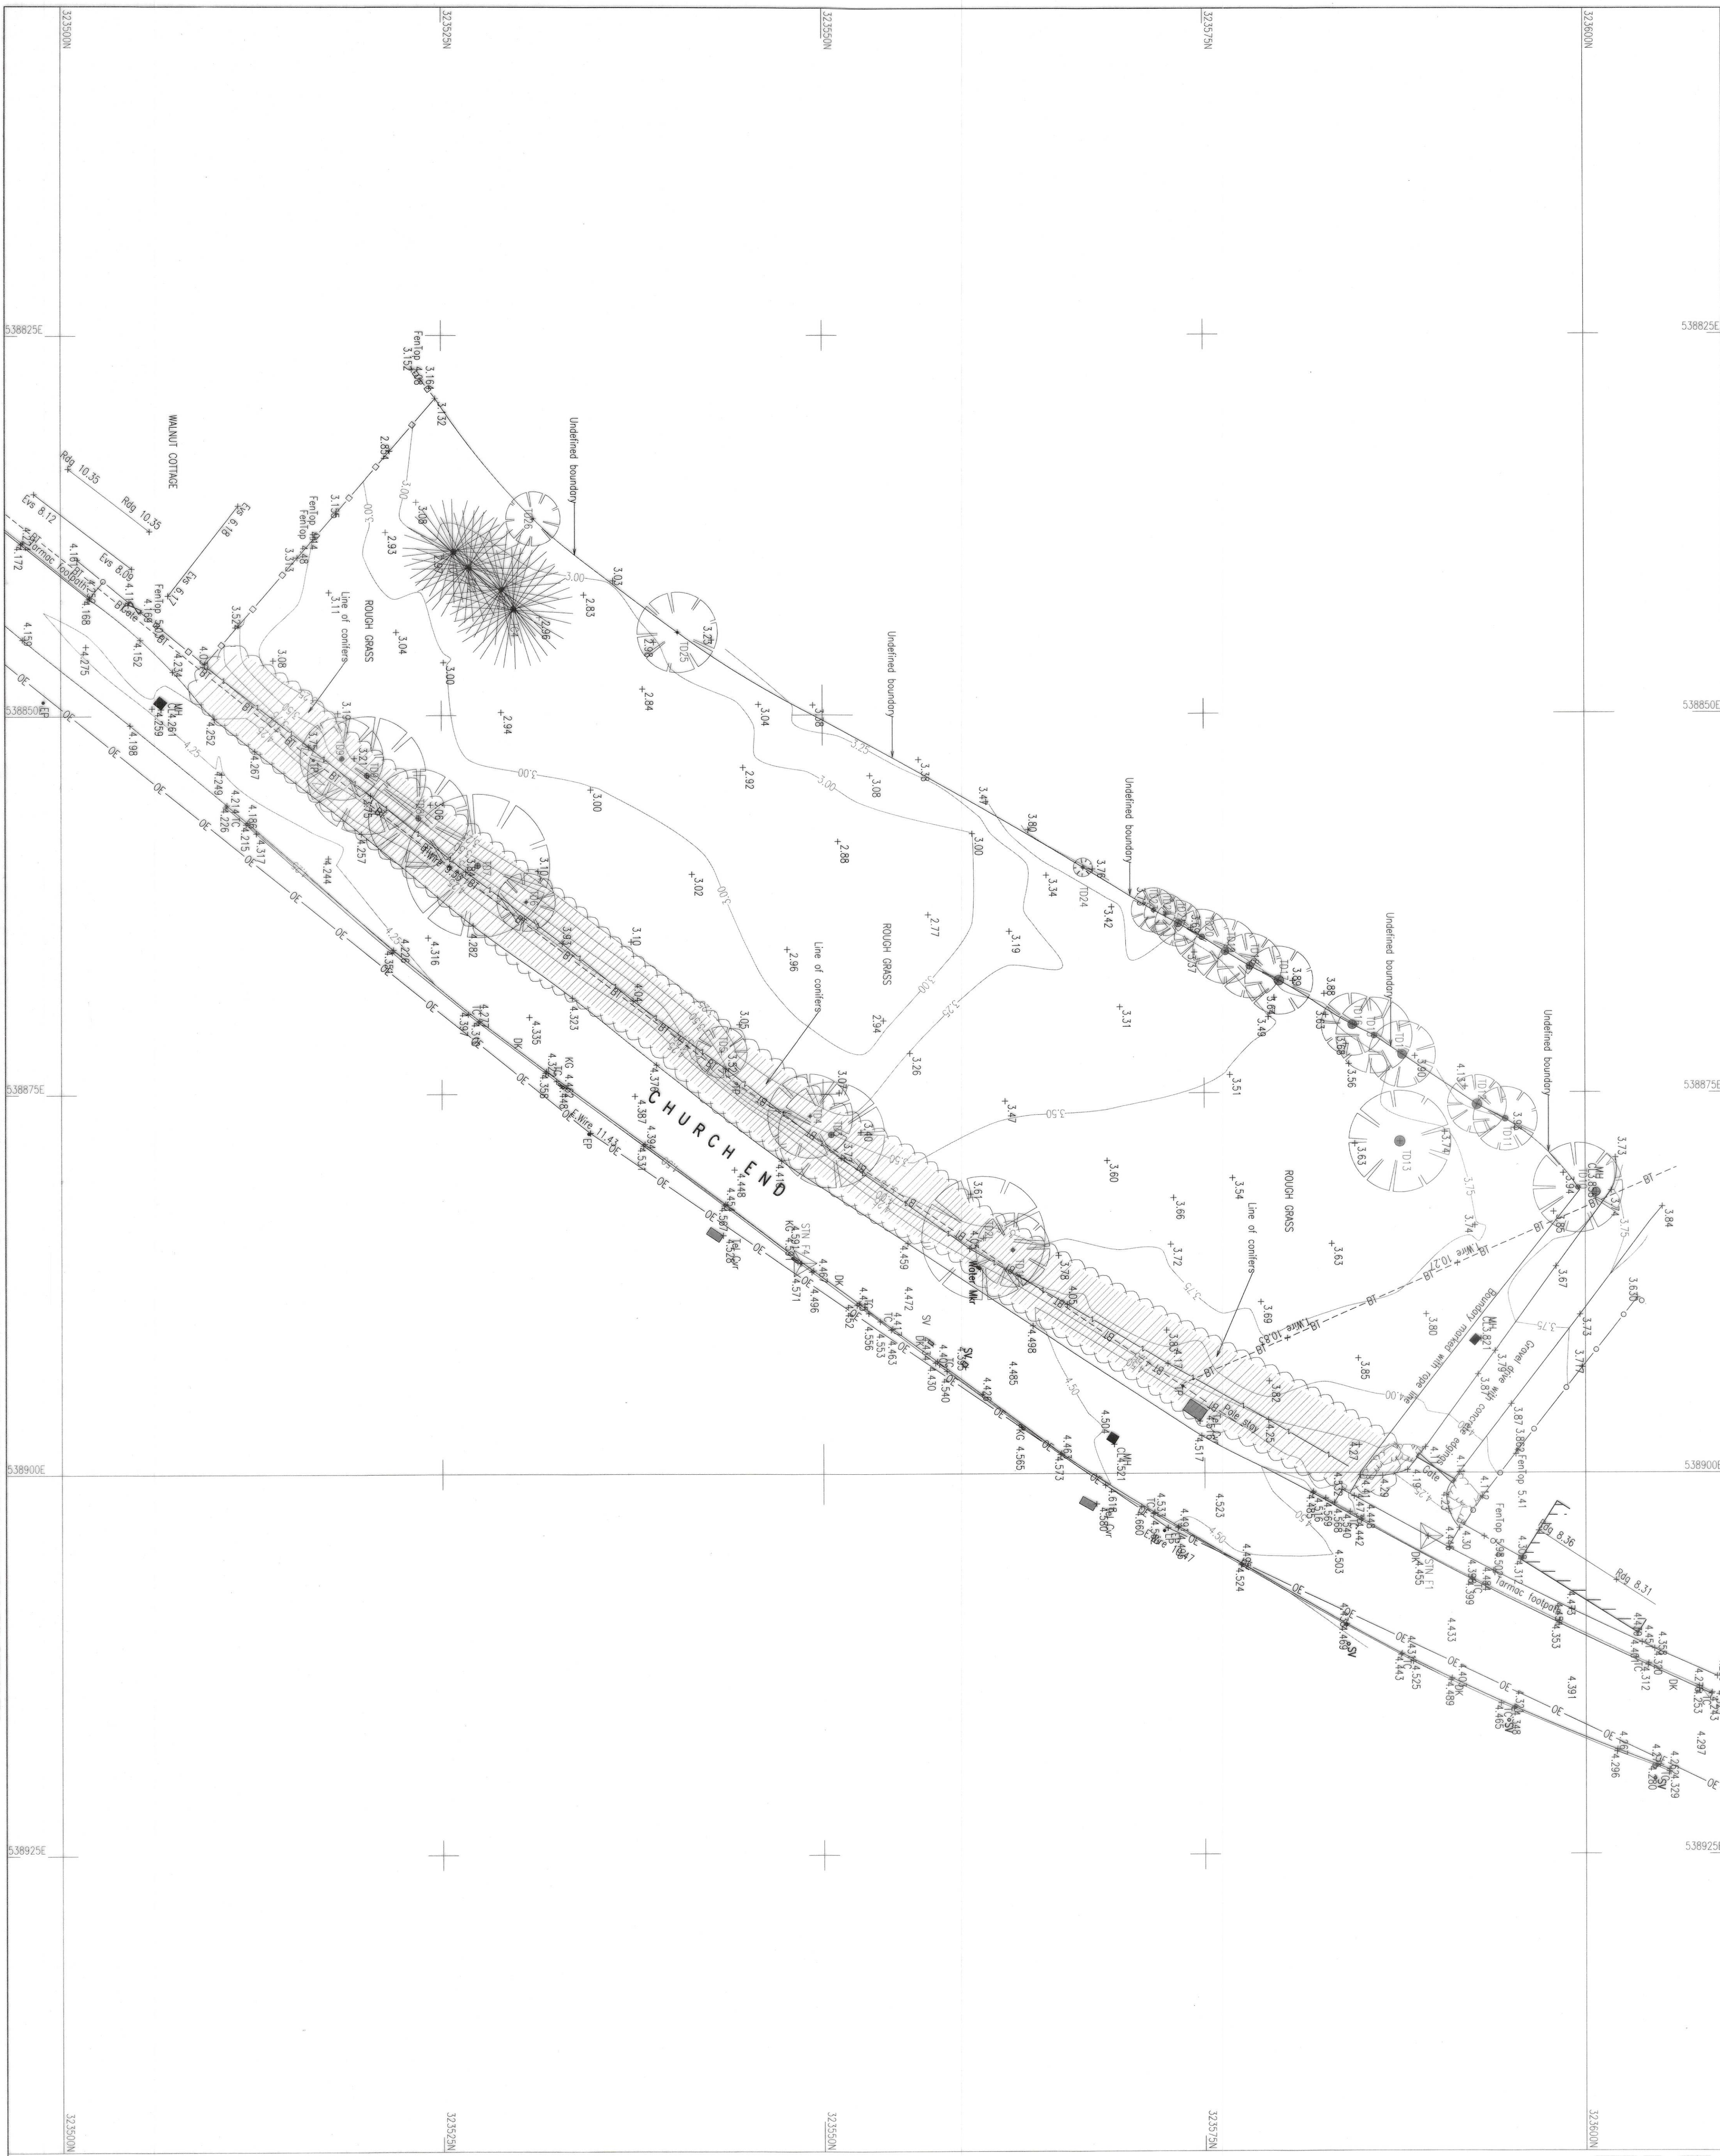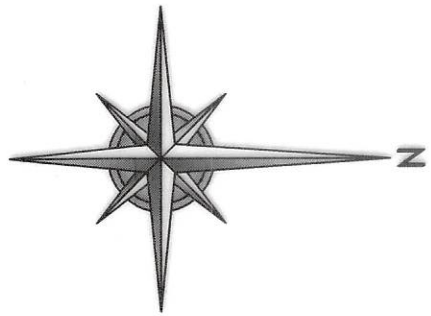

Rev	Date	Remarks

FOR INFORMATION

SRC SIDEBOTTOM RICHARDSON CHENG LTD
CONSULTING STRUCTURAL AND CIVIL ENGINEERS
15-15B Street,
Spalding,
Lincoln, PE11 1TW
Tel: 01775 710860
Fax: 01775 710861
Email: info@src.co.uk

Site Survey at
Hailgate, Church End, Fleet
For Status

Topographical Survey

Date	30/01/19	Scale	1:200	@A1
Drawn	SA	Checked	MP	
Design	-	File Name	11219-01	
DRG NO.	11219/01	Rev	-	