




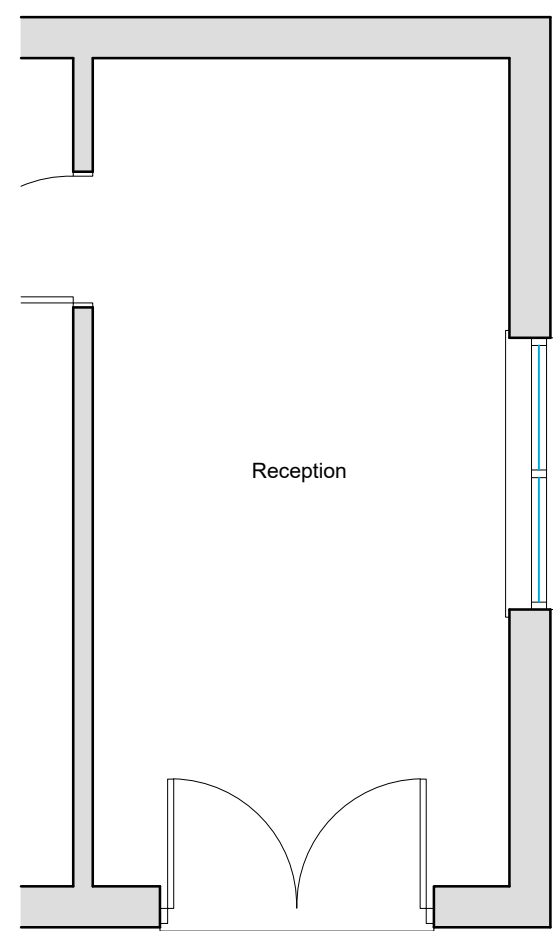


Existing Part Floor Plan
Scale 1:50

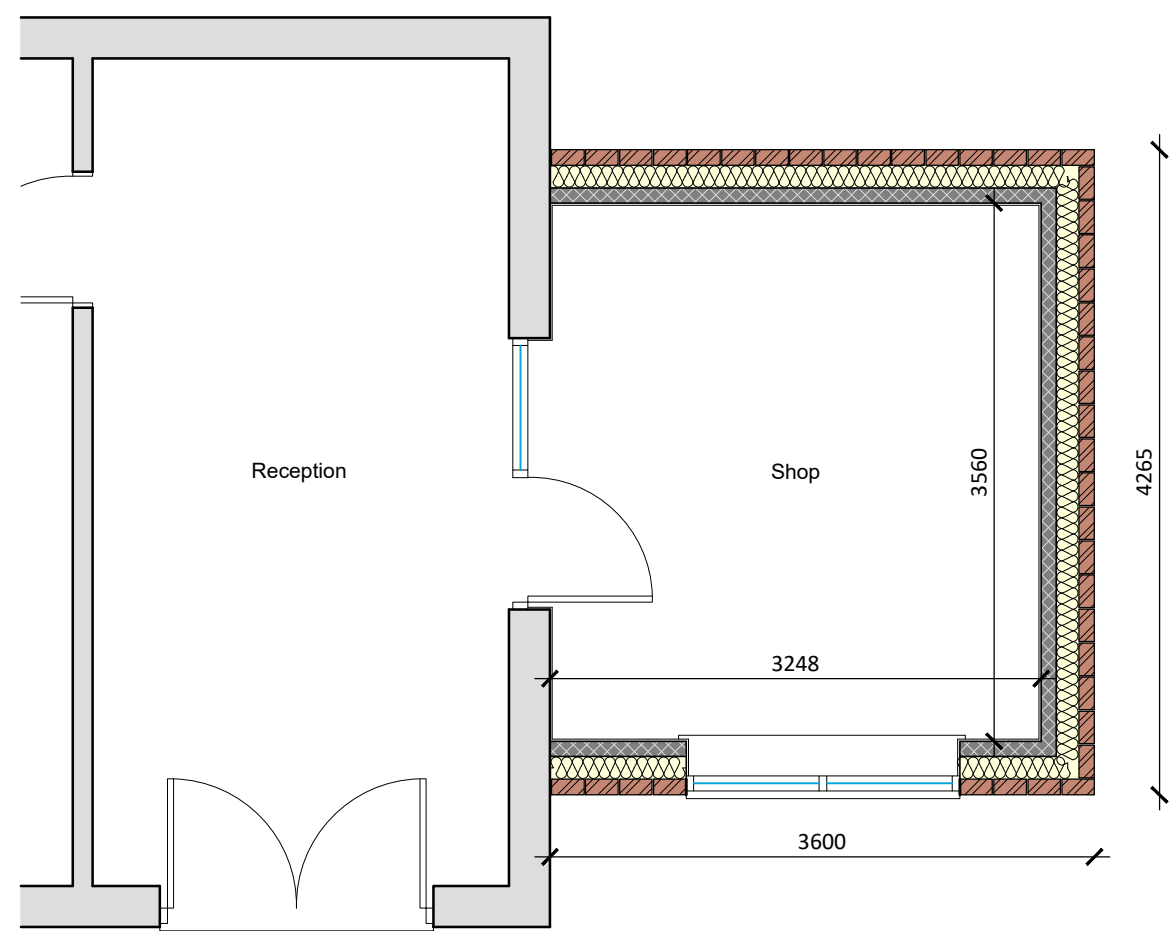


Proposed Part Floor Plan
Scale 1:50

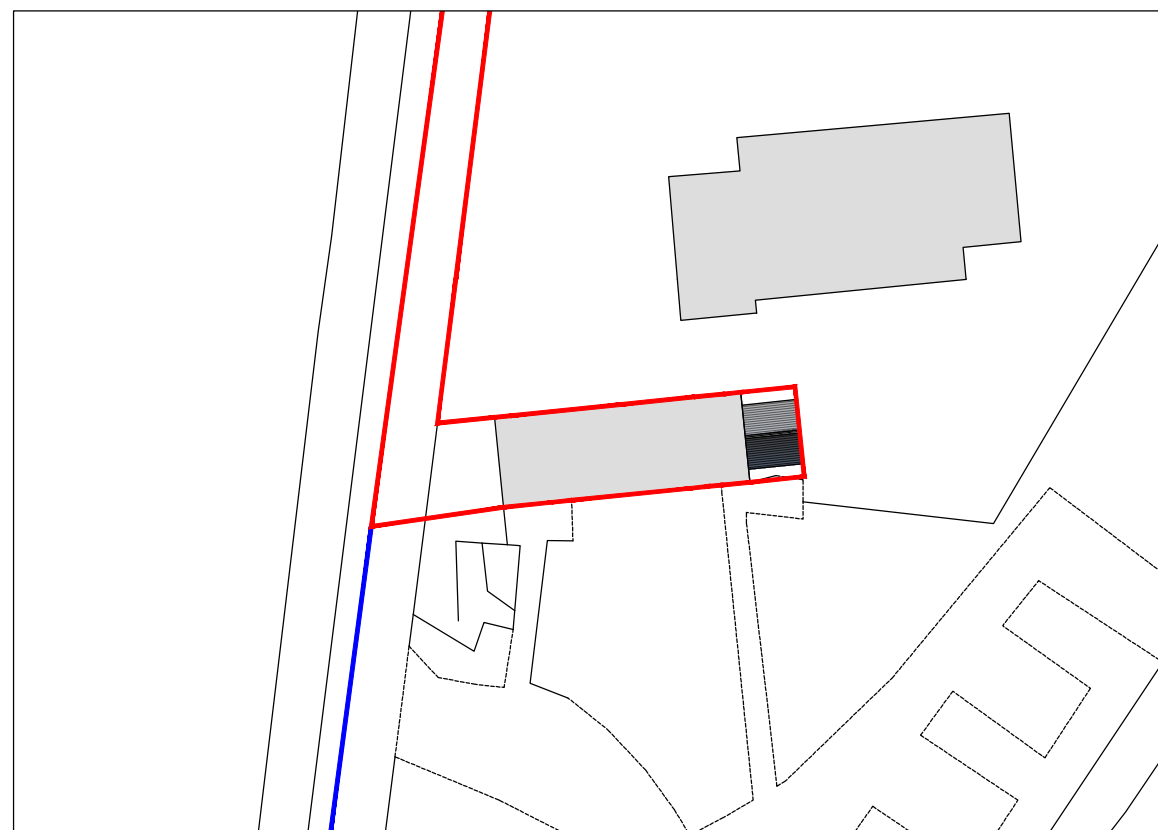


Proposed Block Plan
Scale 1:500

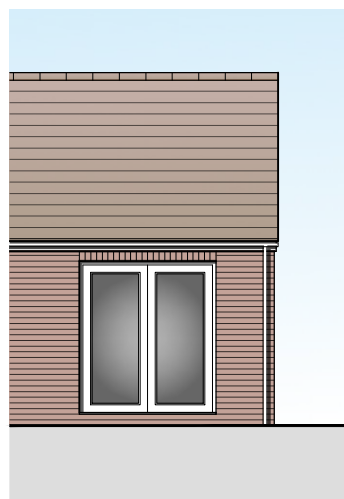


Existing Front (S) Elevation
Scale 1:100

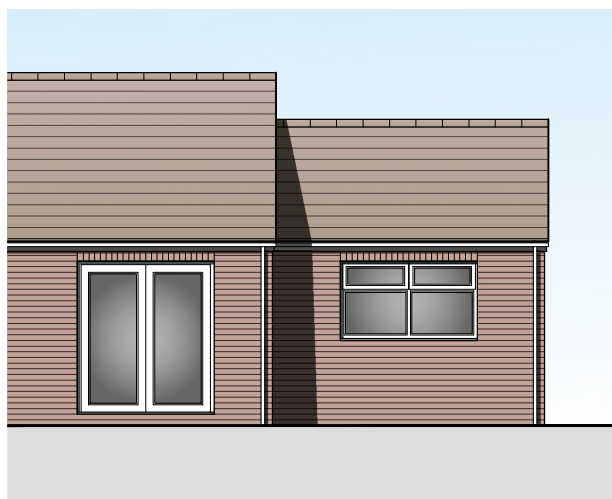


Proposed Front (S) Elevation
Scale 1:100

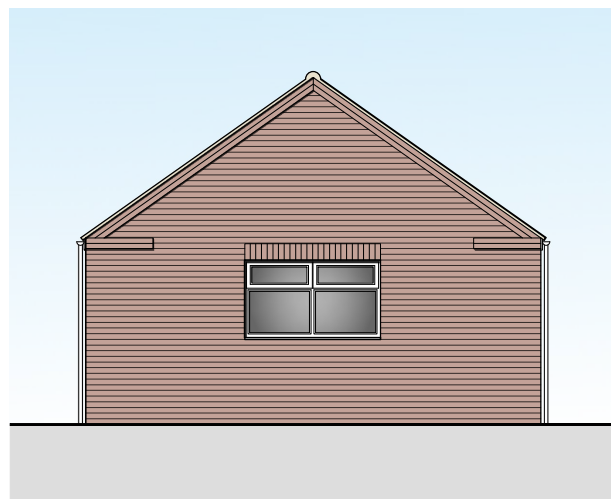


Existing Side (W) Elevation
Scale 1:100

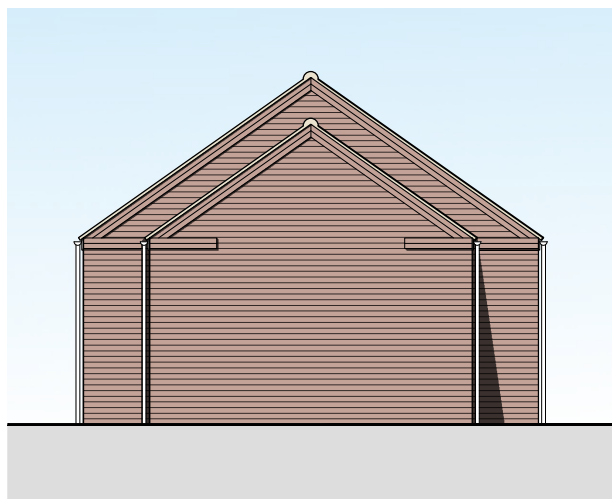

Proposed Side (W) Elevation
Scale 1:100

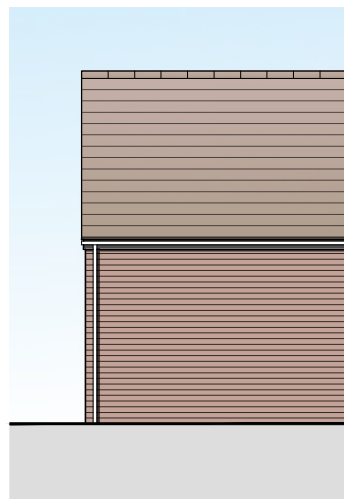

Existing Rear (N) Elevation
Scale 1:100

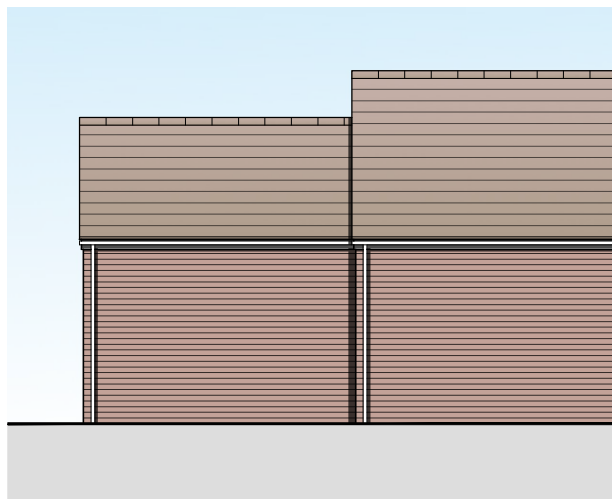

Proposed Rear (N) Elevation
Scale 1:100



Ordnance Survey (c) Crown Copyright 2022. All rights reserved. Licence number 100022432

Site Location Plan
Scale 1:1250

DESCRIPTION
SIDE EXTENSION TO UTILITIES BUILDING
TO FORM SHOP AT DELPH BANK TOURING
PARK, OLD MAN ROAD, FLEET PARADISE,
SPALDING, LINCOLNSHIRE, PE12 8LL

DATE: 13/09/2022 APPROVED: SN

Do Not Scale From This Drawing

SCALE: as labelled DRAWING BY: JC SHEET: 0365/22/01



REV:	DESCRIPTION:	DATE:
PROJECT: EXTENSION TO CREATE A SHOP AT TOURING PARK		
DRAWING: EXISTING & PROPOSED FLOOR PLANS EXISTING & PROPOSED ELEVATIONS		
SITE LOCATION PLAN PROPOSED BLOCK PLAN		
SIZE: A1	CLIENT: Delph Bank Touring Park	

NOTES: THIS DRAWING IS THE PROPERTY OF JC ARCHITECTURAL CONSULTANT. NO UNAUTHORIZED COPYING OR REPRODUCTION IN ANY FORM IS PERMITTED WITHOUT OBTAINING PRIOR WRITTEN PERMISSION FROM JC ARCHITECTURAL CONSULTANT. JC ARCHITECTURAL CONSULTANT RESERVES THE RIGHT TO OBTAIN THIS INFORMATION AT ANY TIME.
ALL DIMENSIONS ARE TO BE CONFIRMED ON SITE BY CONTRACTOR. ANY DISCREPANCIES ARE TO BE REPORTED TO JC ARCHITECTURAL CONSULTANT IMMEDIATELY.
THIS DESIGN HAS BEEN UNDERTAKEN AS FAR AS POSSIBLE TO AVOID RISKS TO HEALTH AND SAFETY OR TO REDUCE AND CONTROL THE EFFECTS OF ANY UNAVOIDABLE RISK. ANY RELEVANT INFORMATION REGARDING RISKS WHICH ARE NOT ABLE TO BE ELIMINATED WILL BE INCLUDED WITHIN THE PROJECT HEALTH AND SAFETY FILE.