



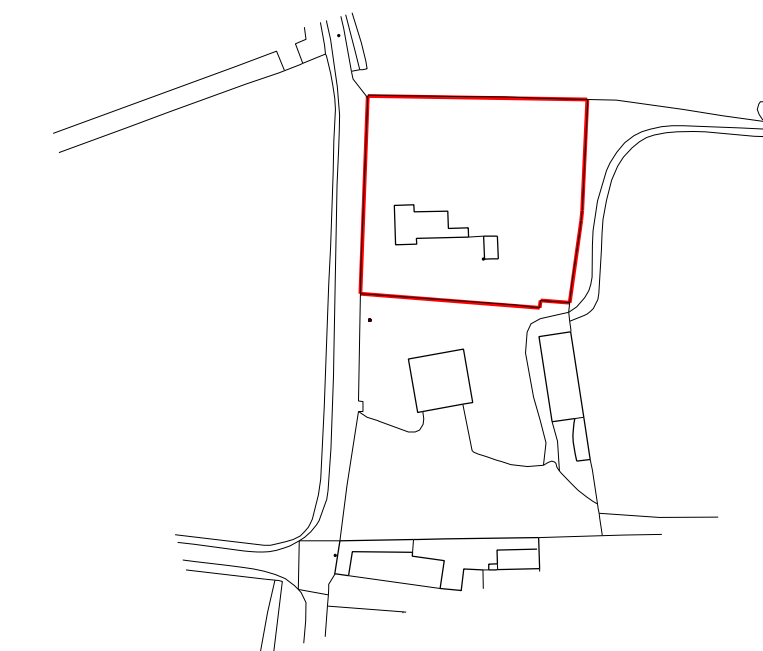


Location Plan Scale 1:1250

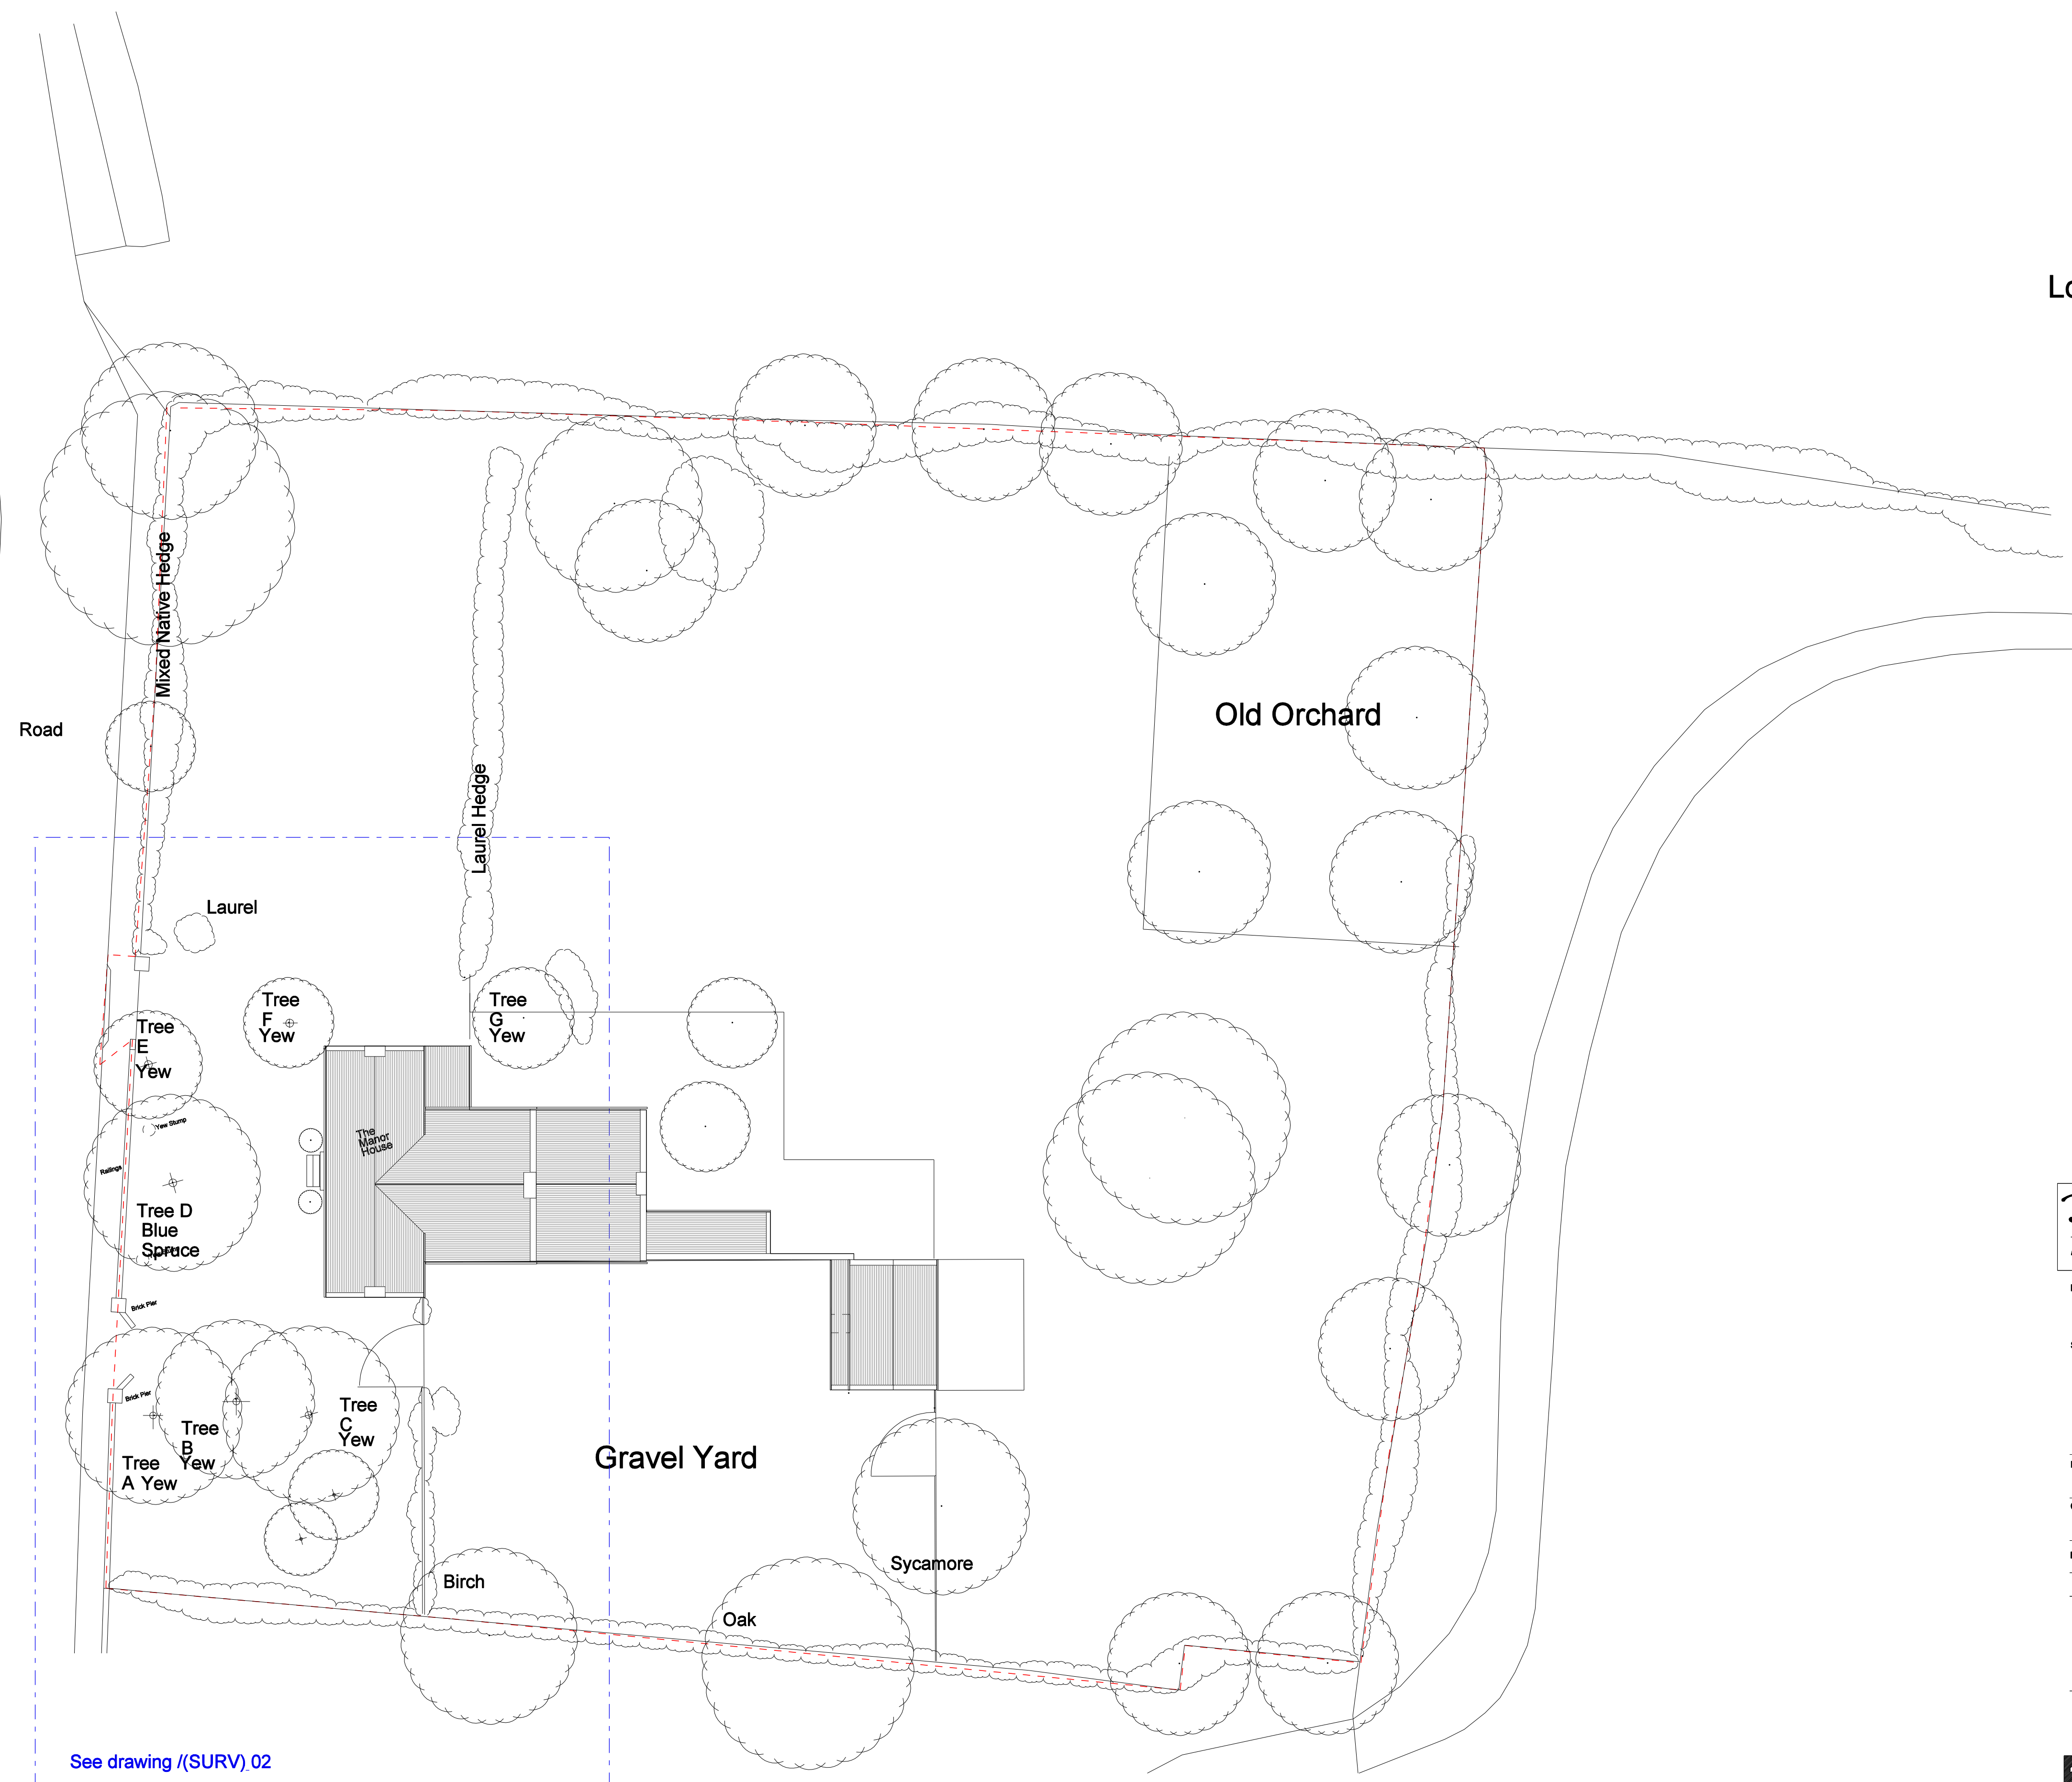

Peter Humphrey Associates
ARCHITECTURAL DESIGN AND BUILDING

PROJECT	Works at		
SITE	The Manor House Fleet Hargate Lincolnshire		
DRAWING	Site Frontage Trees		
CLIENT	Mr A Mukerjee		
DATE	Sept 2016	SCALE	1:200 @ A1
JOB No.	5581/(SURV) 02		
REV.	DETAILS	DATE	

DO NOT SCALE FROM THIS DRAWING
COPYRIGHT: THIS DRAWING MUST NOT BE ISSUED,
LOANED OR COPIED
WITHOUT THE CONSENT OF PETER HUMPHREY ASSOCIATES

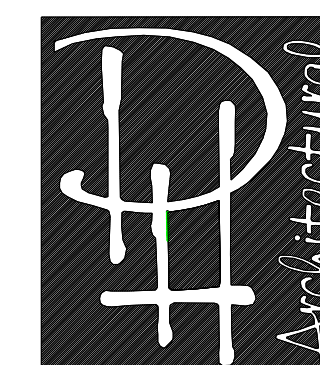

Peter Humphrey Associates
ARCHITECTURAL DESIGN AND BUILDING
TELEPHONE 01945 466 966
FAX 01945 466 433
E-MAIL:
info@peterhumphrey.co.uk
31 OLD MARKET WIMBORNE CAMBS PE13 1NB

Site Block Plan as Existing