


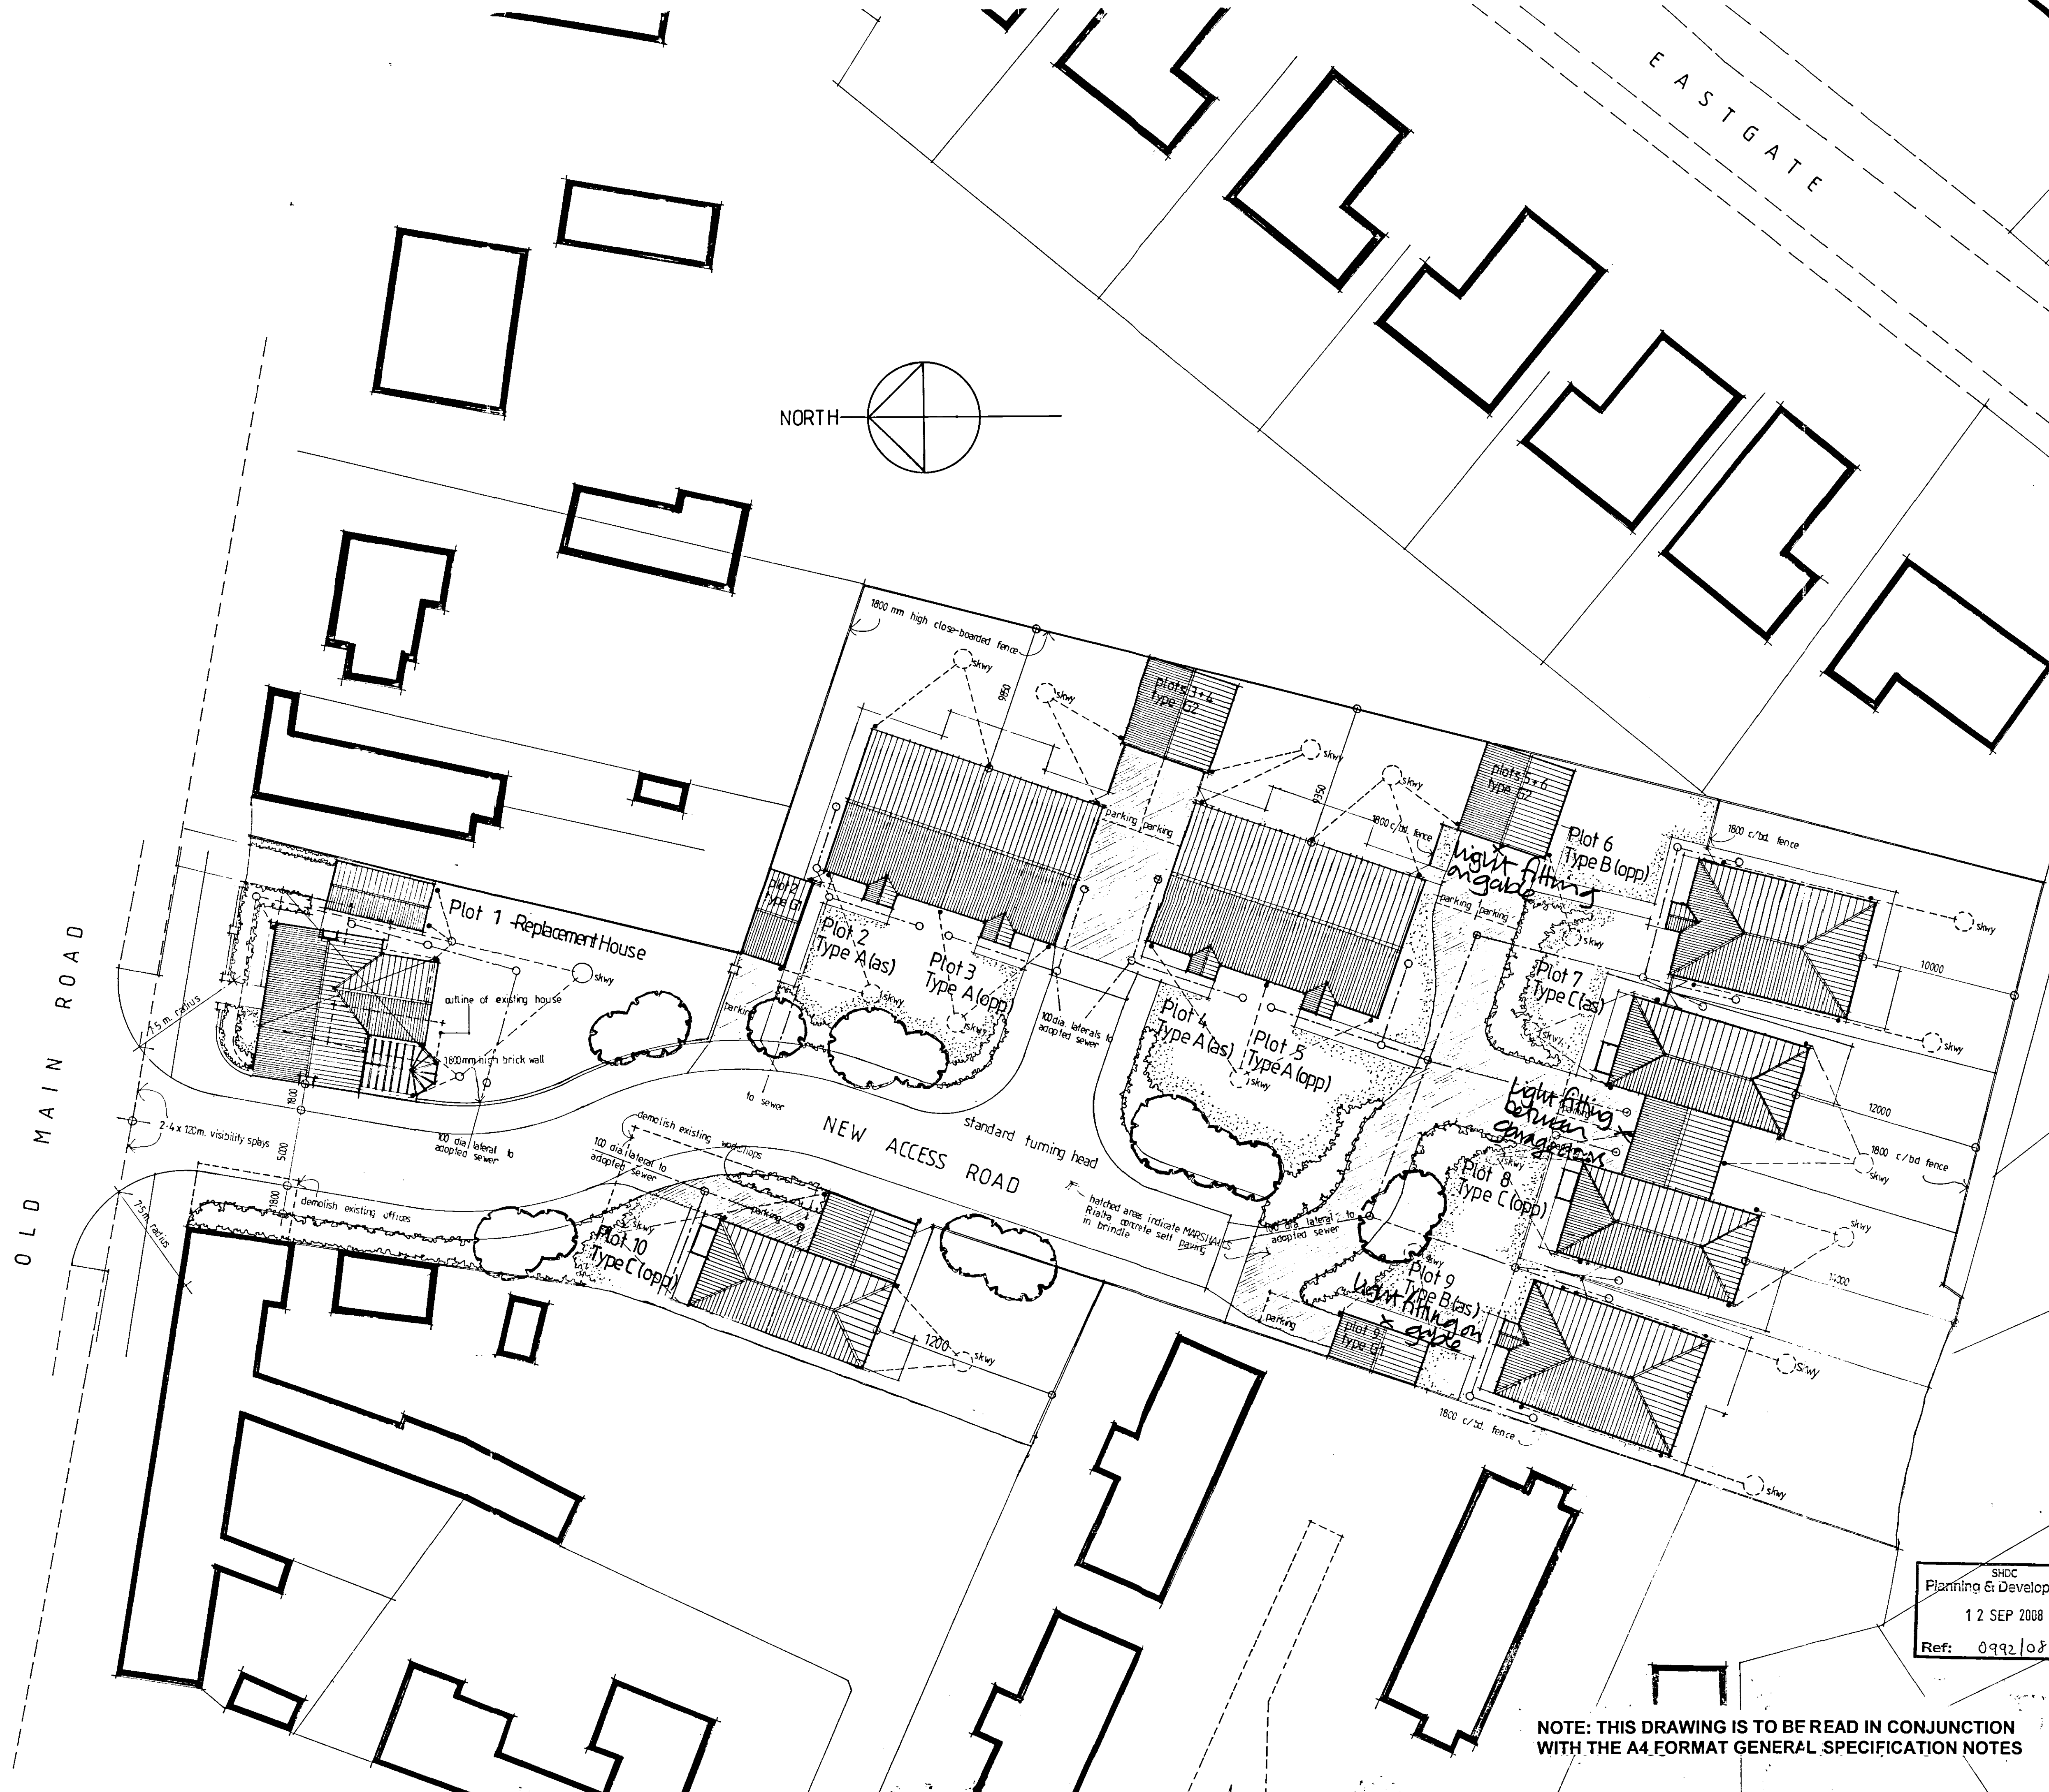

Rev: 31 Oct 05 - Boundary to Plot 10 adjusted.
Rev: 22 Sep 06 - Boundaries adjusted to suit Land Registry.
Rev: 19 Mar 06 - Drainage added to Plots 1, 7, 8 & 10. Sewer to Plot 10 relocated and 110mm moved 2m to the north of Plot 10.
Rev: 12 Oct 05 - Erection of plot 9 position.
Rev: 12 Mar 05 - Drainage added to all plots + plots 2, 3, 4, 5, 6 & 9.

TREVOR A CLAY R.I.B.A.
CHARTERED ARCHITECT
14 OLD FENDIKE ROAD
WESTON HILLS
SPALDING
LINCOLNSHIRE PE12 6DD

Project:
PROPOSED RESIDENTIAL DEVELOPMENT AT
OLD MAIN ROAD, FLEET HARGATE FOR
NESTWOOD HOMES

Drawing:
SITE LAYOUT PLAN

Date: 03 March 05
Scale: 1:200

Proj No: 05/160/PA
Drg. No: 003
Rev: G

SHDC
Planning & Development
12 SEP 2008
Ref: 0992/08

NOTE: THIS DRAWING IS TO BE READ IN CONJUNCTION WITH THE A4 FORMAT GENERAL SPECIFICATION NOTES