




INTERNAL DOOR SCHEDULE				
REF	DESCRIPTION	WIDTH	HEIGHT	NOTES
D1	Door	838	1981	
D2	Door	838	1981	
D3	Door	838	1981	
D4	Door	838	1981	
D5	Door	610	1981	
D6	Door	762	1981	
D7	Door	838	1981	
D8	Door	762	1981	
D9	Door	762	1981	
D10	Door	762	1981	
D11	Door	762	1981	
D12	Door	762	1981	
D13	Door	762	1981	
D14	Door	762	1981	

Rise: 203.2
Going: 226
Pitch: 42°

ref:	revision	date
------	----------	------

4 Wrights Mews
12A Park Road, Holbeach,
Spalding, Lincs. PE12 7EE
Tel: 01406 490800
Mail: office@grmerchantltd.co.uk
Website: www.grmerchantltd.co.uk

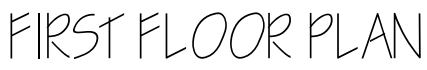

Scales
1:50 & 1:100 (Unless Otherwise Stated)

[illegible]