


Schedule 08 -Ground Floor Rooms		
Name	Area	Perimeter
bed 1	12.85 m²	14.6 m
bed 2	8.20 m²	11.4 m
bed 3	7.10 m²	10.7 m
family rm	11.65 m²	14.4 m
hall	8.85 m²	16.4 m
kitchen	12.10 m²	14.2 m
lounge	15.35 m²	15.7 m
shower rm	3.75 m²	8.3 m
utility	6.10 m²	10.0 m
Grand total: 9	85.85 m²	115.7 m

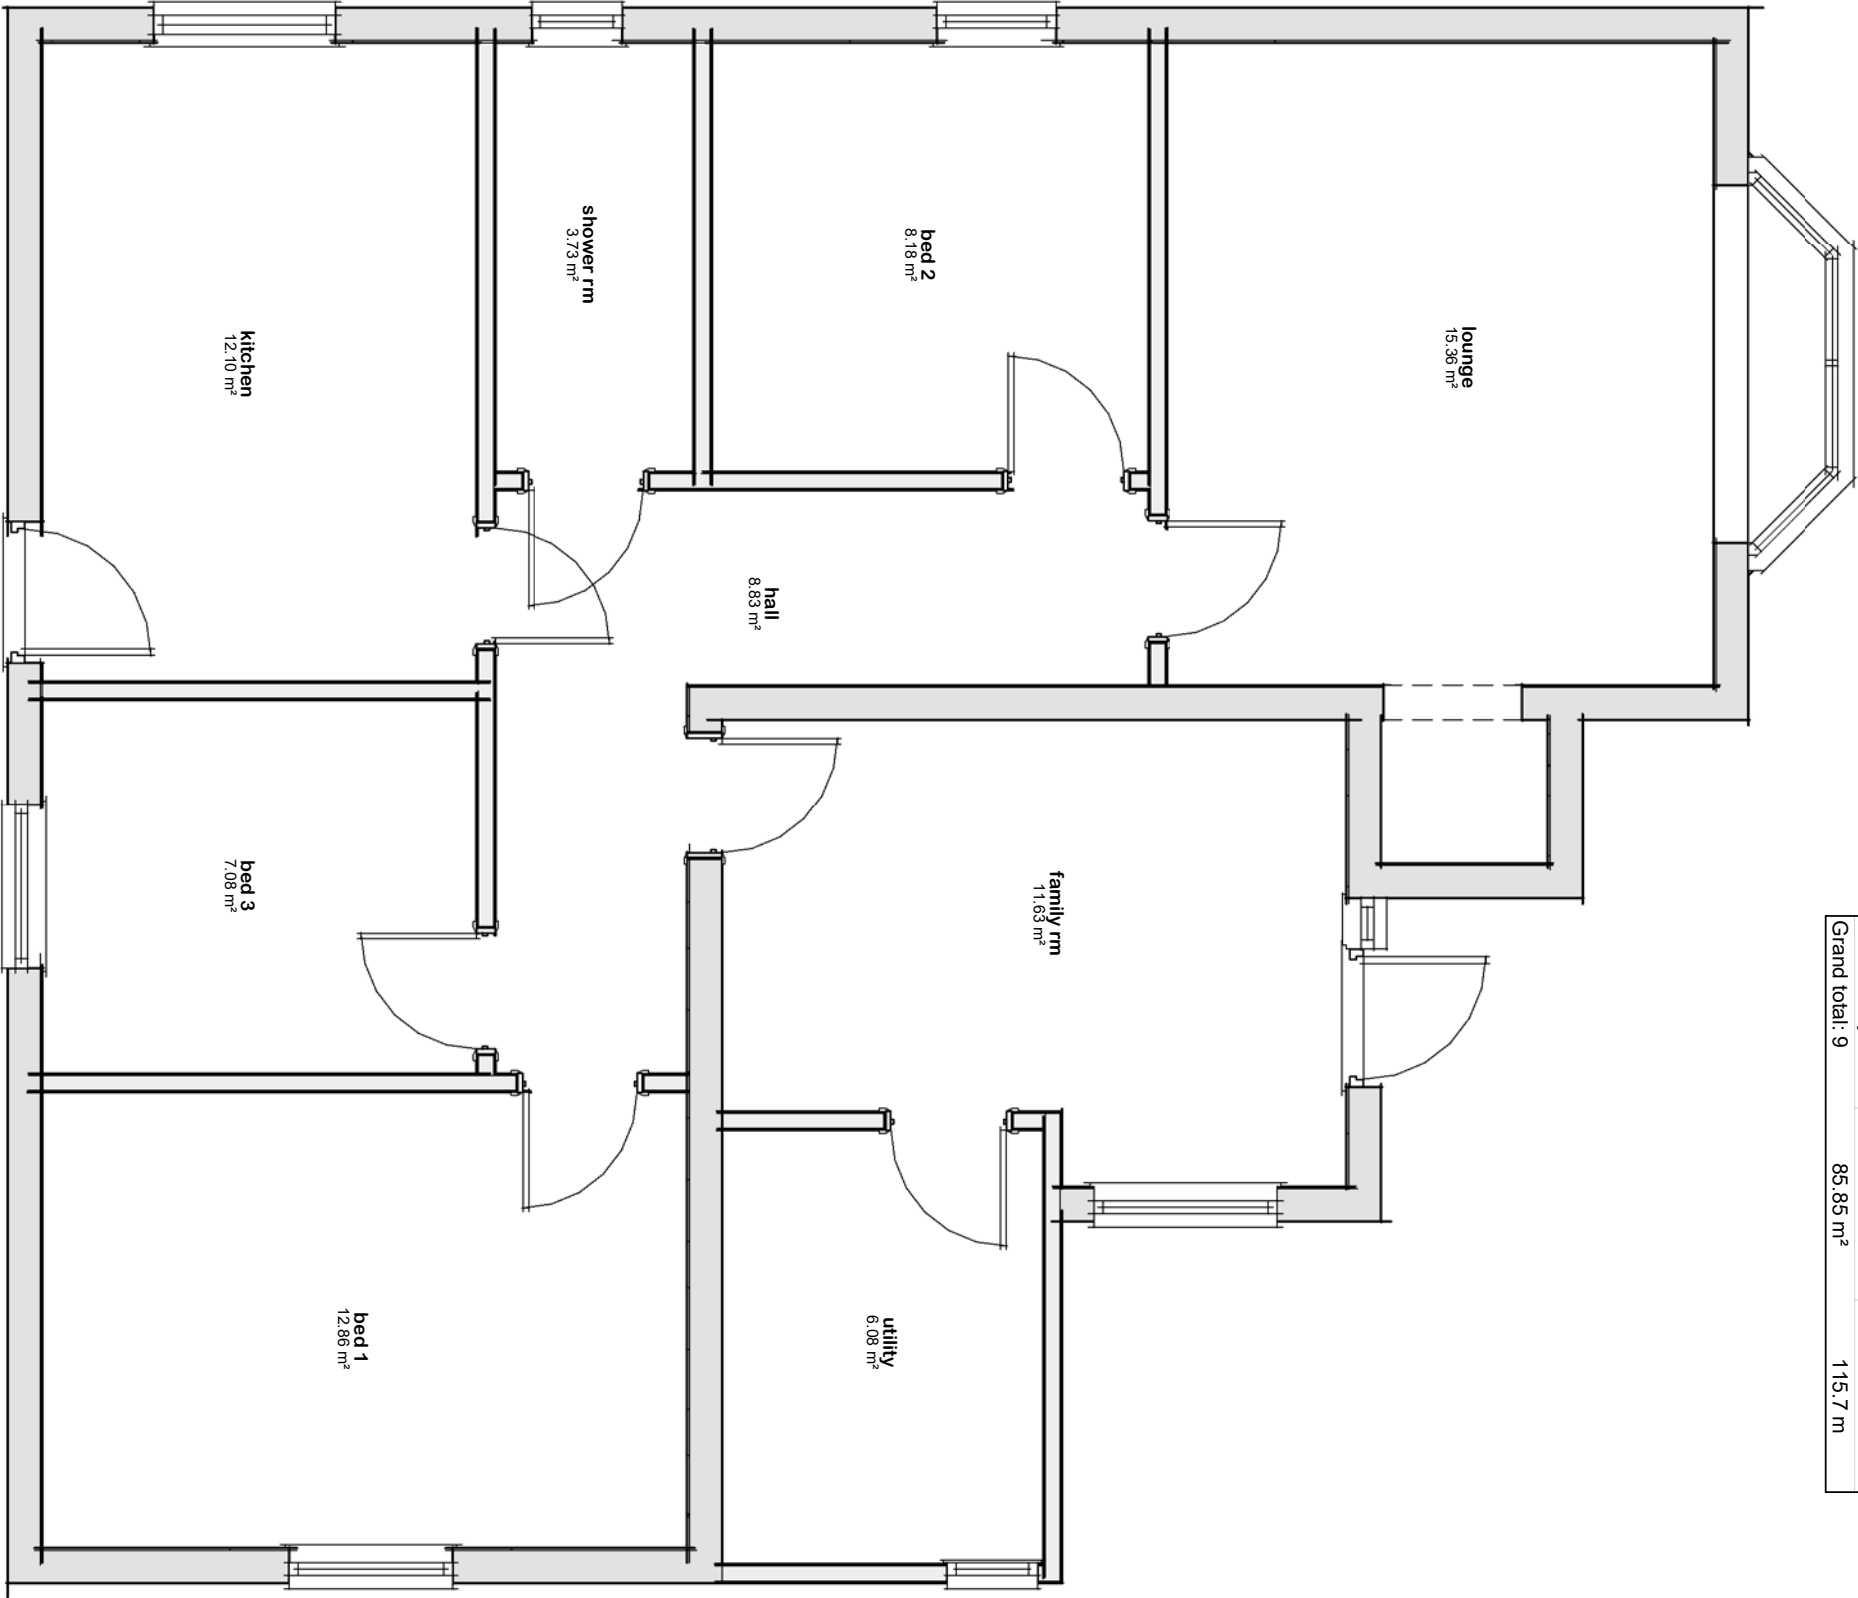

Plan 01 - Ground
1 : 50