


Schedule 08-Ground Floor Rooms			
Name	Area	Perimeter	
bed 1	12.85 m²	14.6 m	
bed 2	8.20 m²	11.4 m	
bed 3	7.10 m²	10.7 m	
family rm	11.65 m²	14.4 m	
hall	8.85 m²	16.4 m	
kitchen	12.10 m²	14.2 m	
lobby	5.00 m²	10.5 m	
lounge	15.35 m²	15.7 m	
shower rm	3.75 m²	8.3 m	
shower rm	5.60 m²	9.5 m	
utility	8.55 m²	12.4 m	
Grand total: 11	98.95 m²	138.1 m	

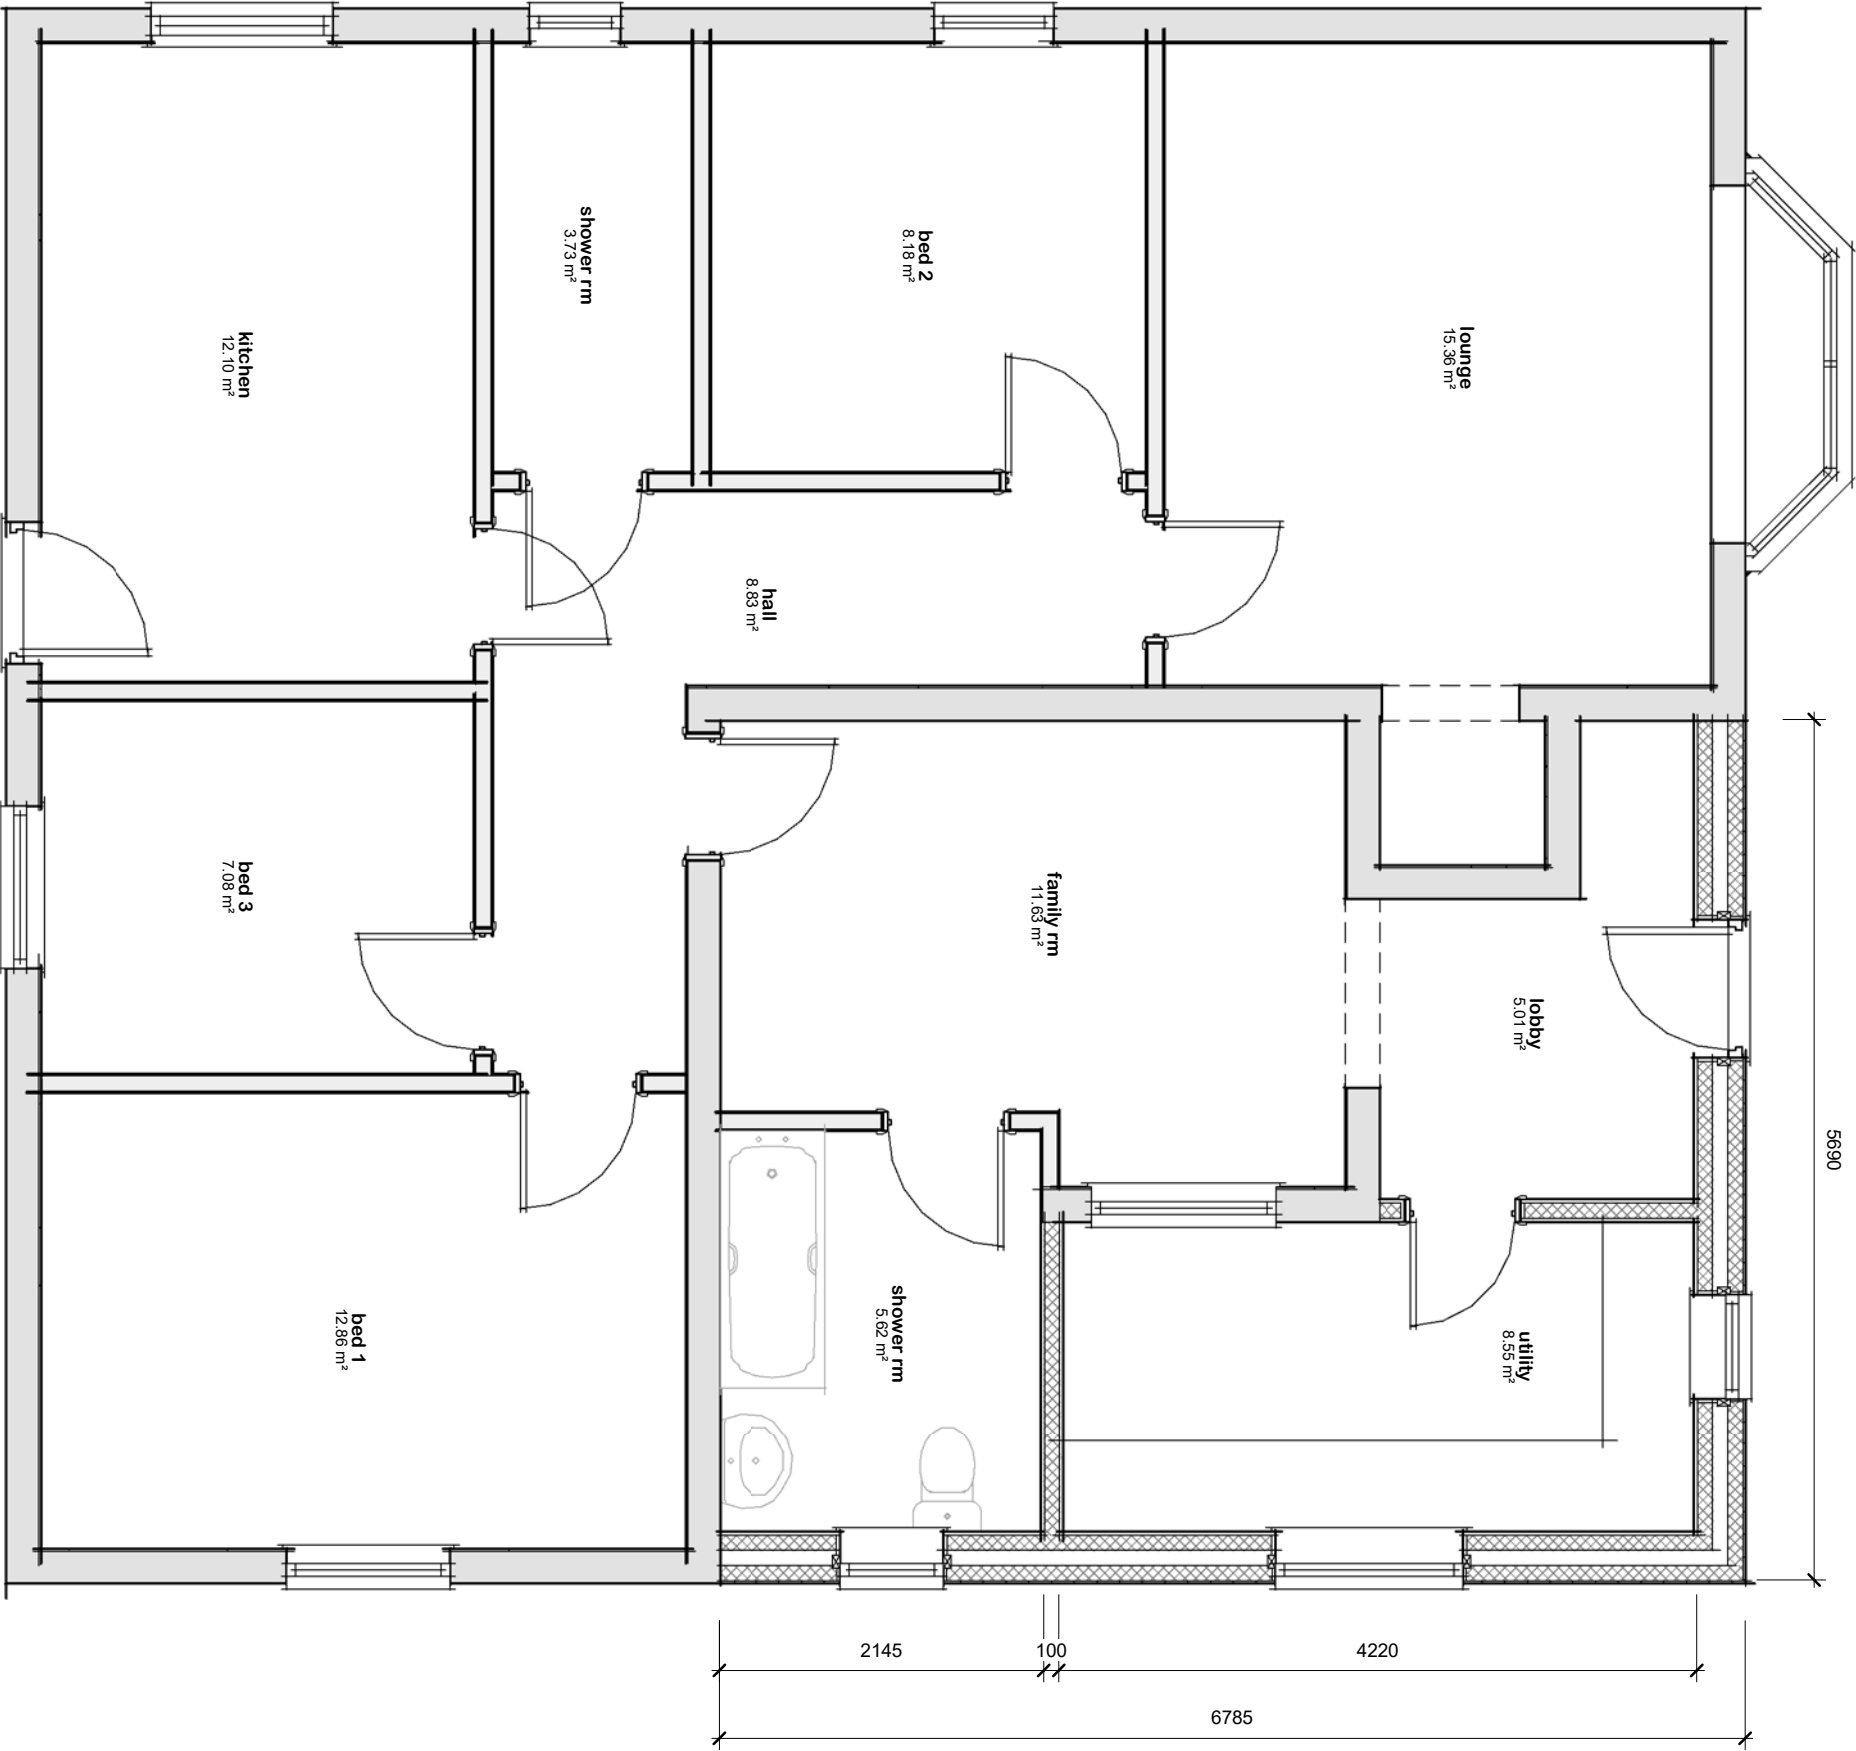

Plan 01 - Ground
1 : 50