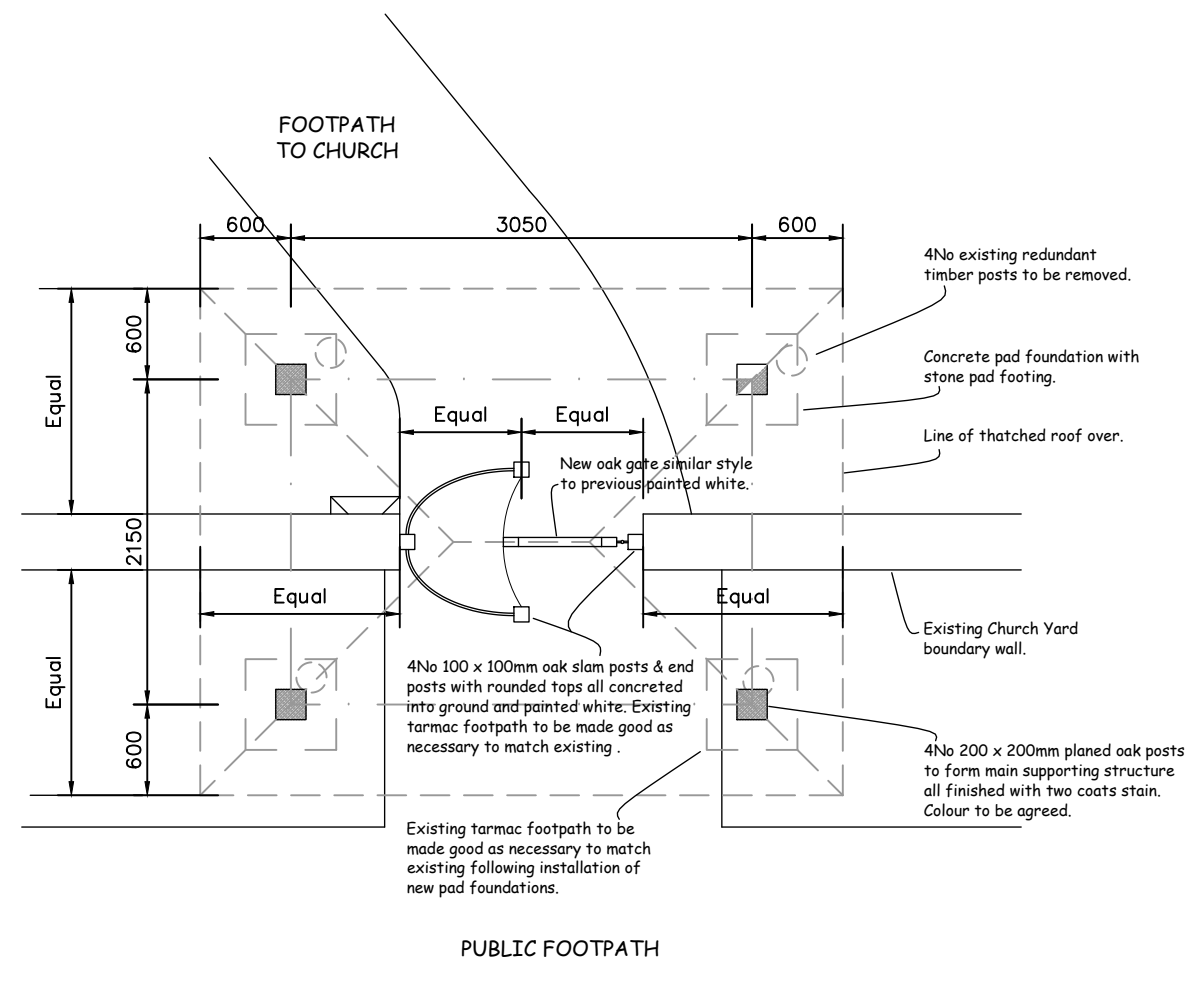
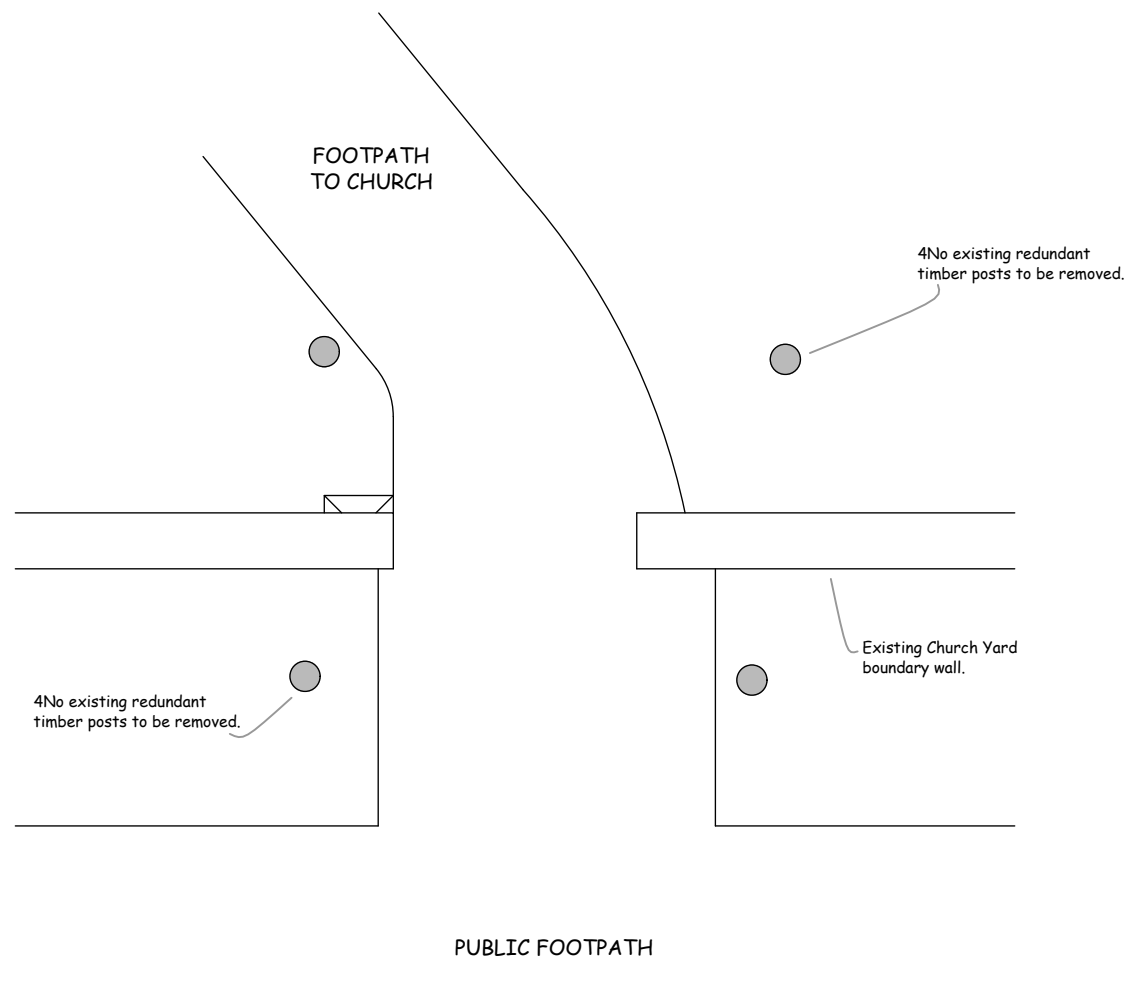


[illegible]

SMITHERS PURSLOW

ENGINEERING • SURVEYING • ARCHITECTURE

Independent Professional Expertise

Glaston Hall | Spring Lane | Glaston | Rutland | LE15 9BZ

01572 822000 | glaston@smitherspurslow.com | www.smitherspurslow.com

Client THE VICAR & PCC ST MARY MAGDALENE FLEET, HOLBEACH			
Project RESTORATION WORKS TO THE Lych Gate			
Drawing Title SITE LAYOUT PLAN AS EXISTING & PROPOSED			
Scale	Date	Drawn	Check
1:50 @A3	9.21	IWL	
Job No.	Drawing No.	Rev.	
211381	102		