
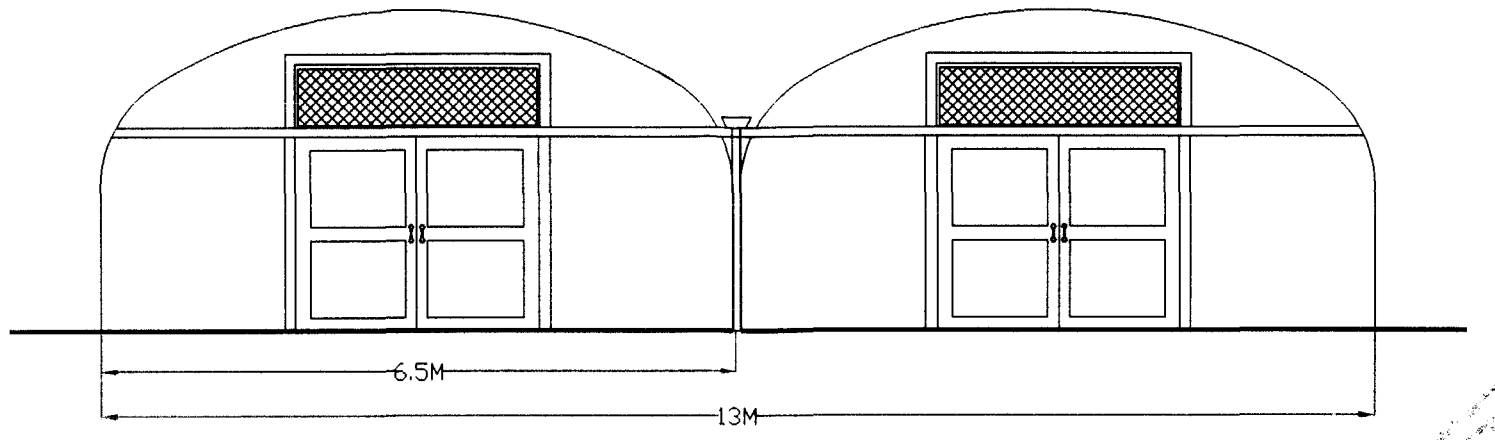


FRONT VIEW

DETERMINED
PLAN

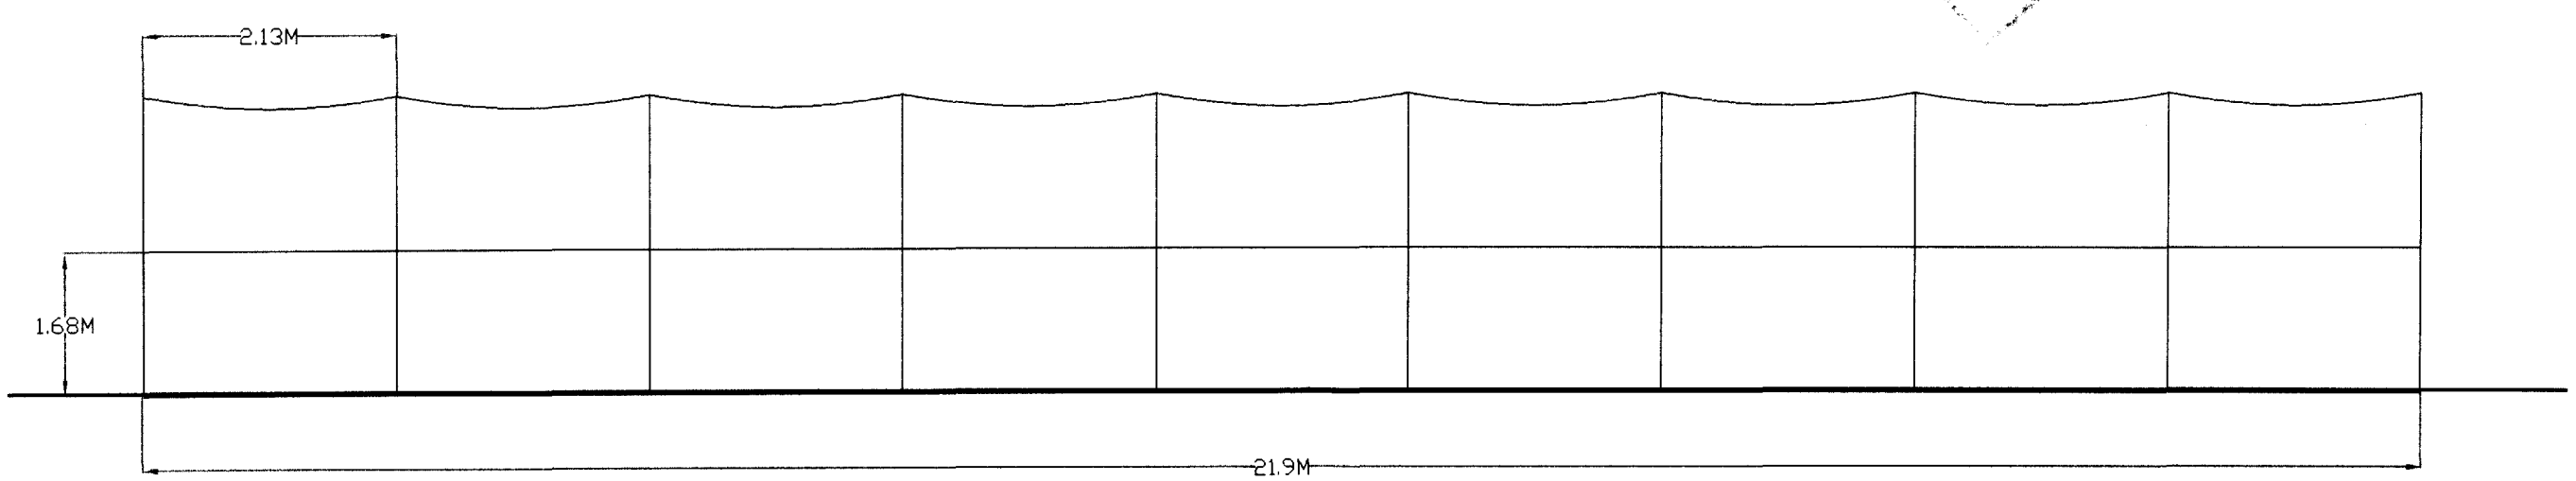

SIDE VIEW

vent

1052/96

FRAME MANUFACTURED FROM Z 35 STEEL
GALVANISED INSIDE AND OUT TO BS. 2989.
CLADDING 720g UVI\EVA POLYTHENE.

HARRINGTON HALL

NATIONAL POLYTUNNELS