


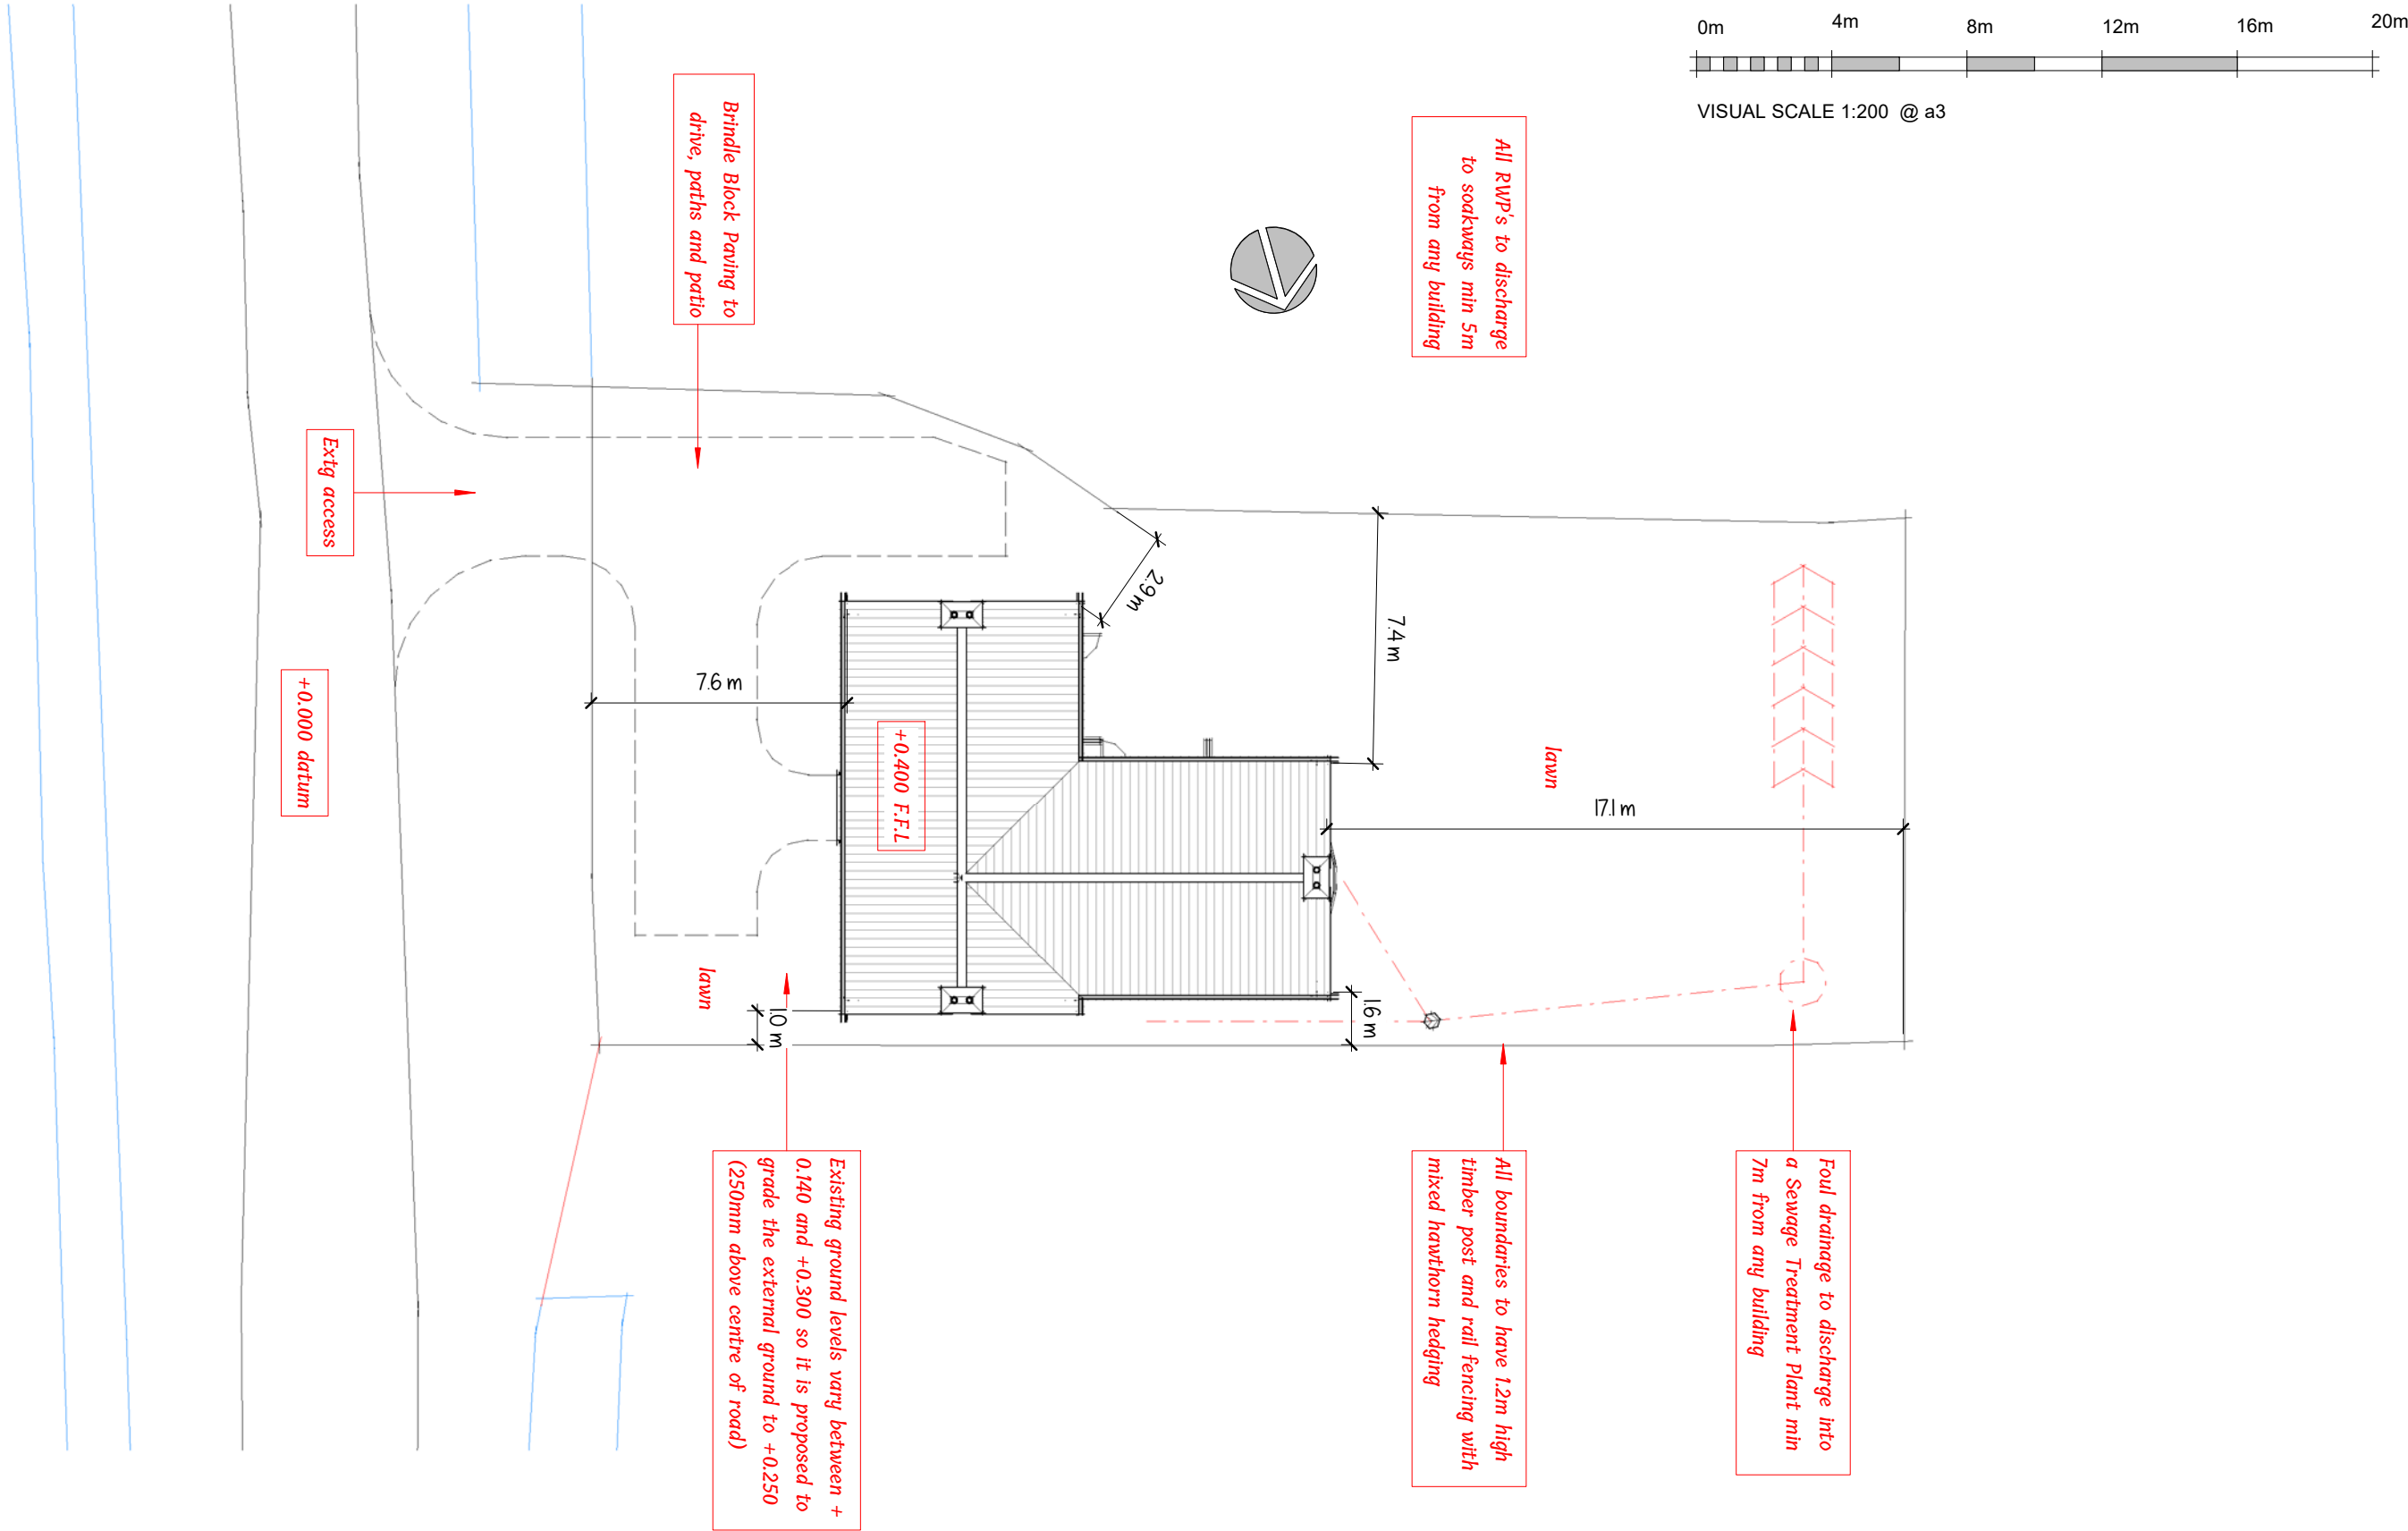

Site Block Plan