


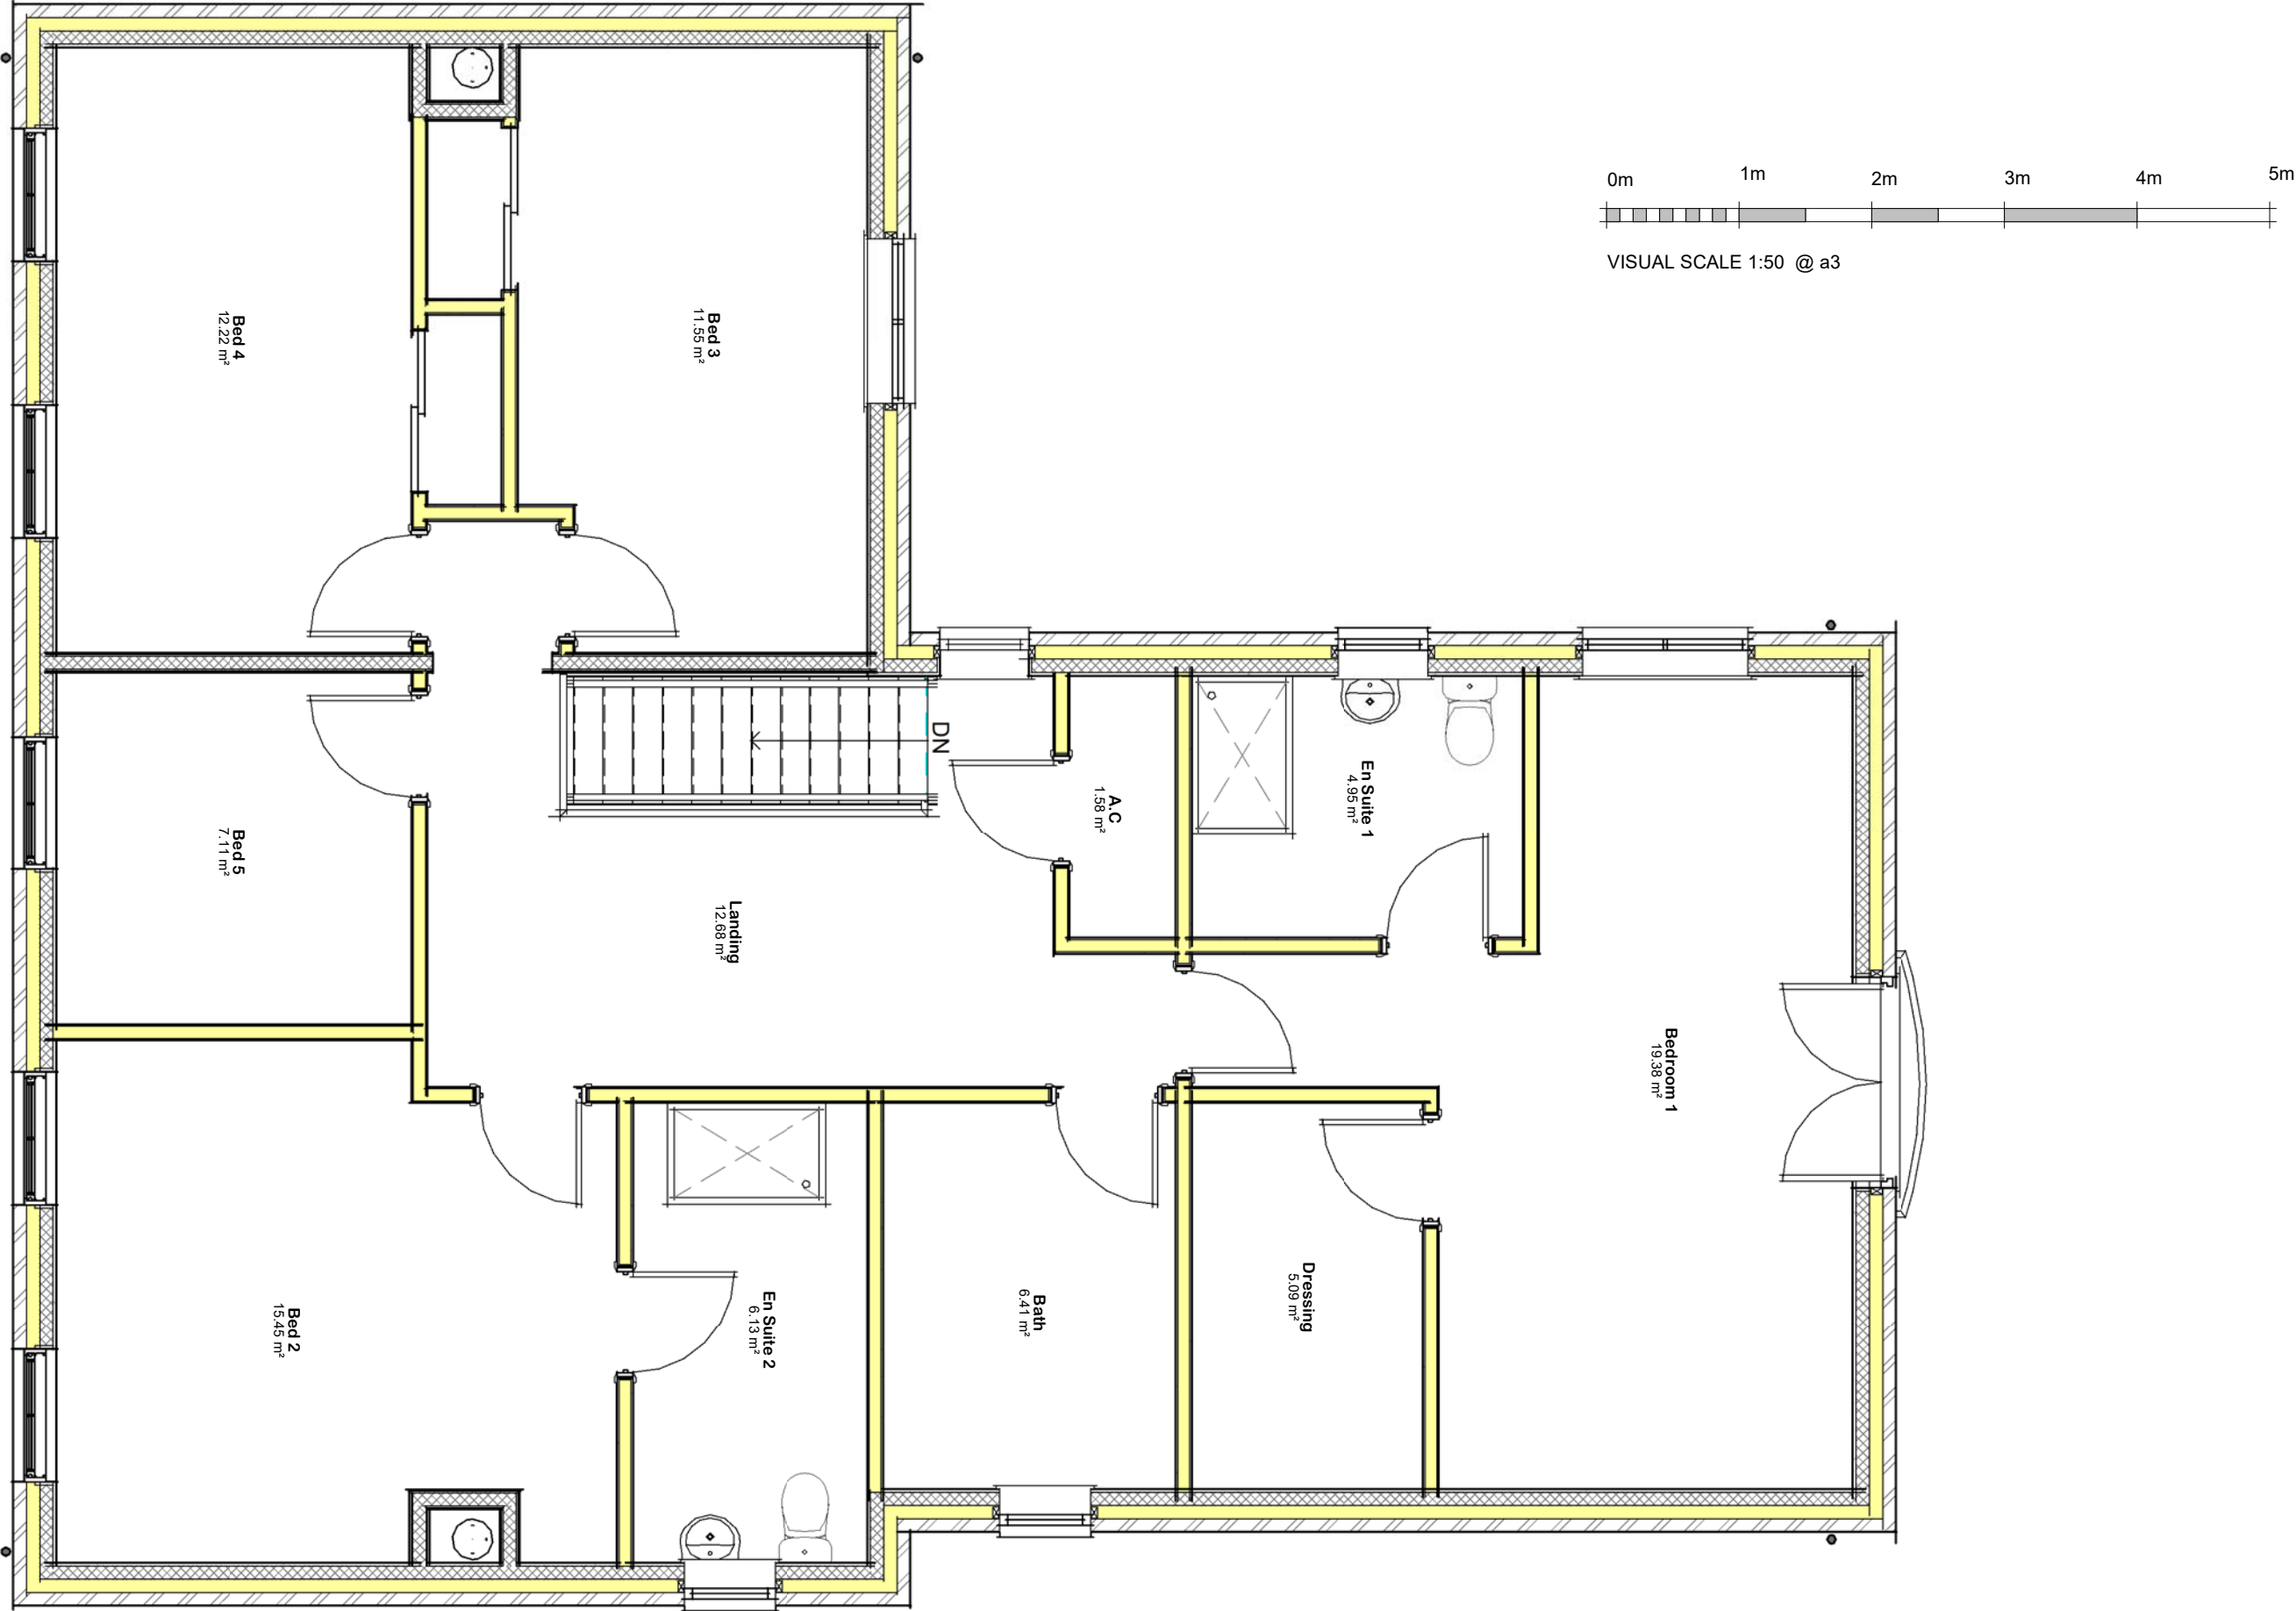

First Floor Layout

Drg No 2720 / 05 rev A

