



Door Surround Details


3D View Door Surround

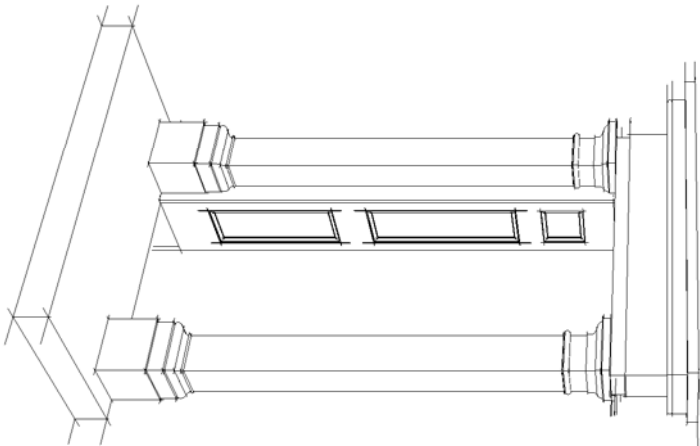

Door Surround Plan  
1 : 15

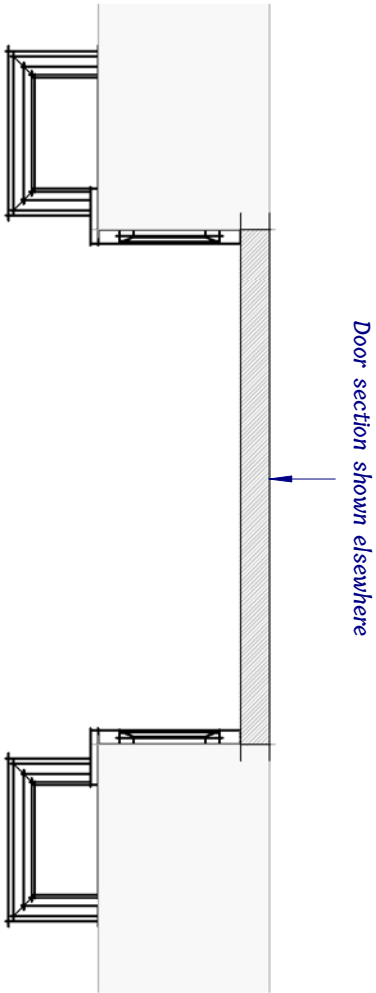

Door Surround Section  
1 : 15

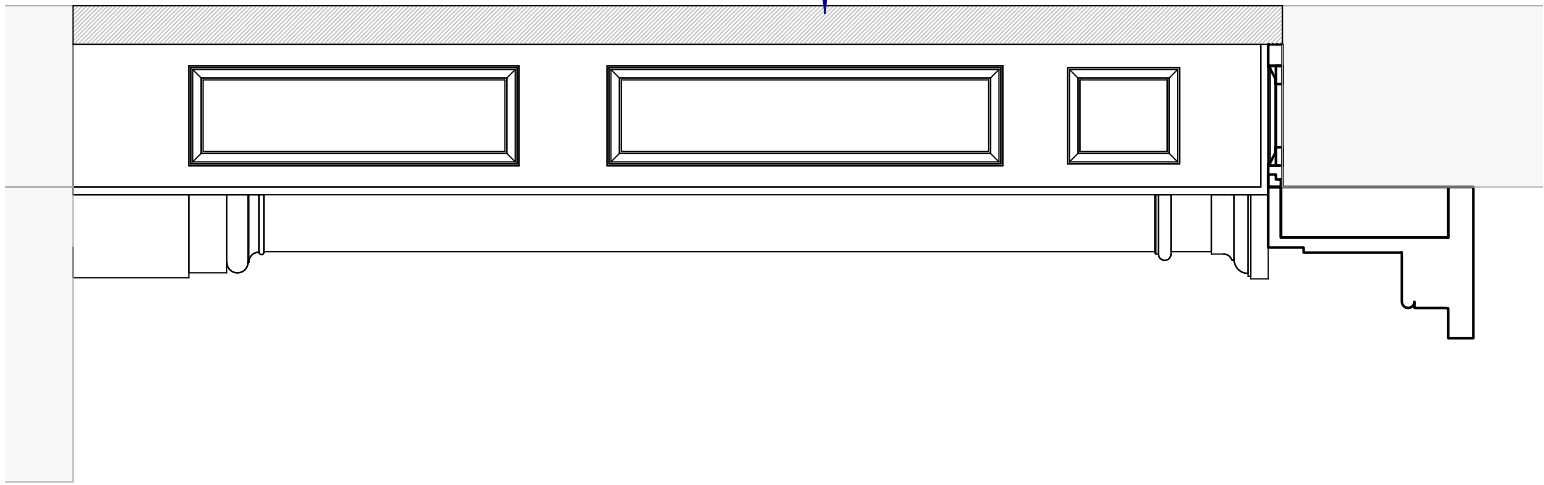

Elevation Door Surround  
1 : 15

