




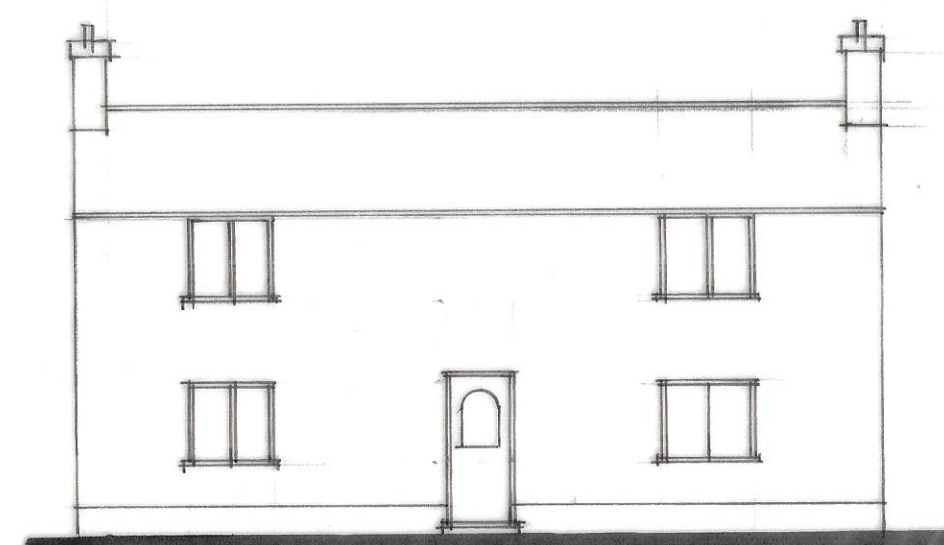


FRONT

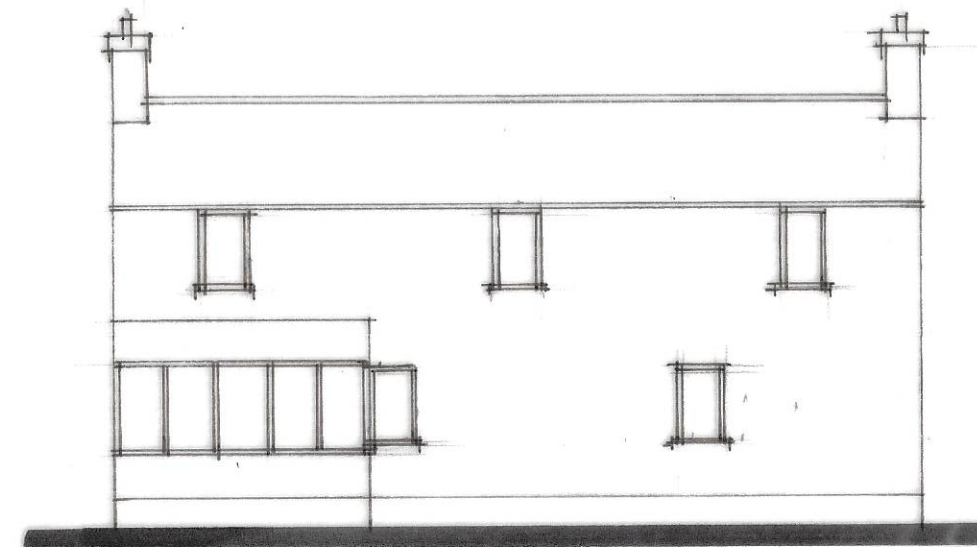


REAR

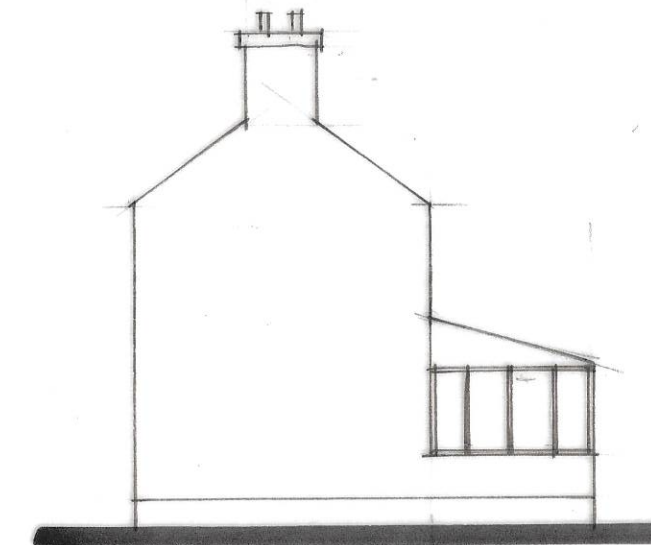

SIDE

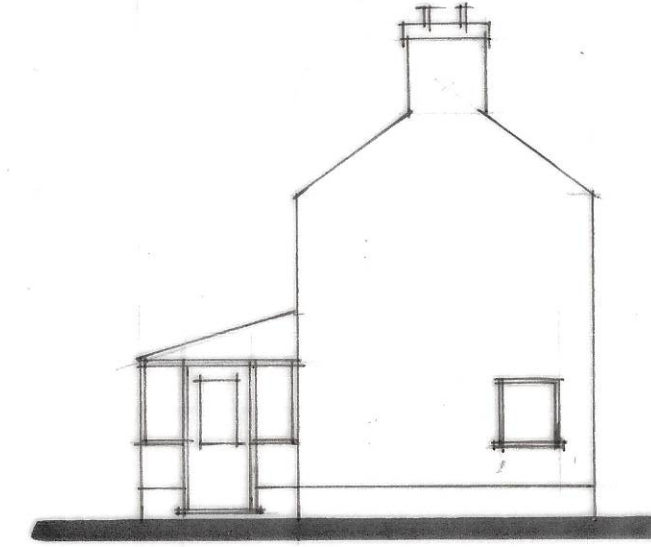

SIDE

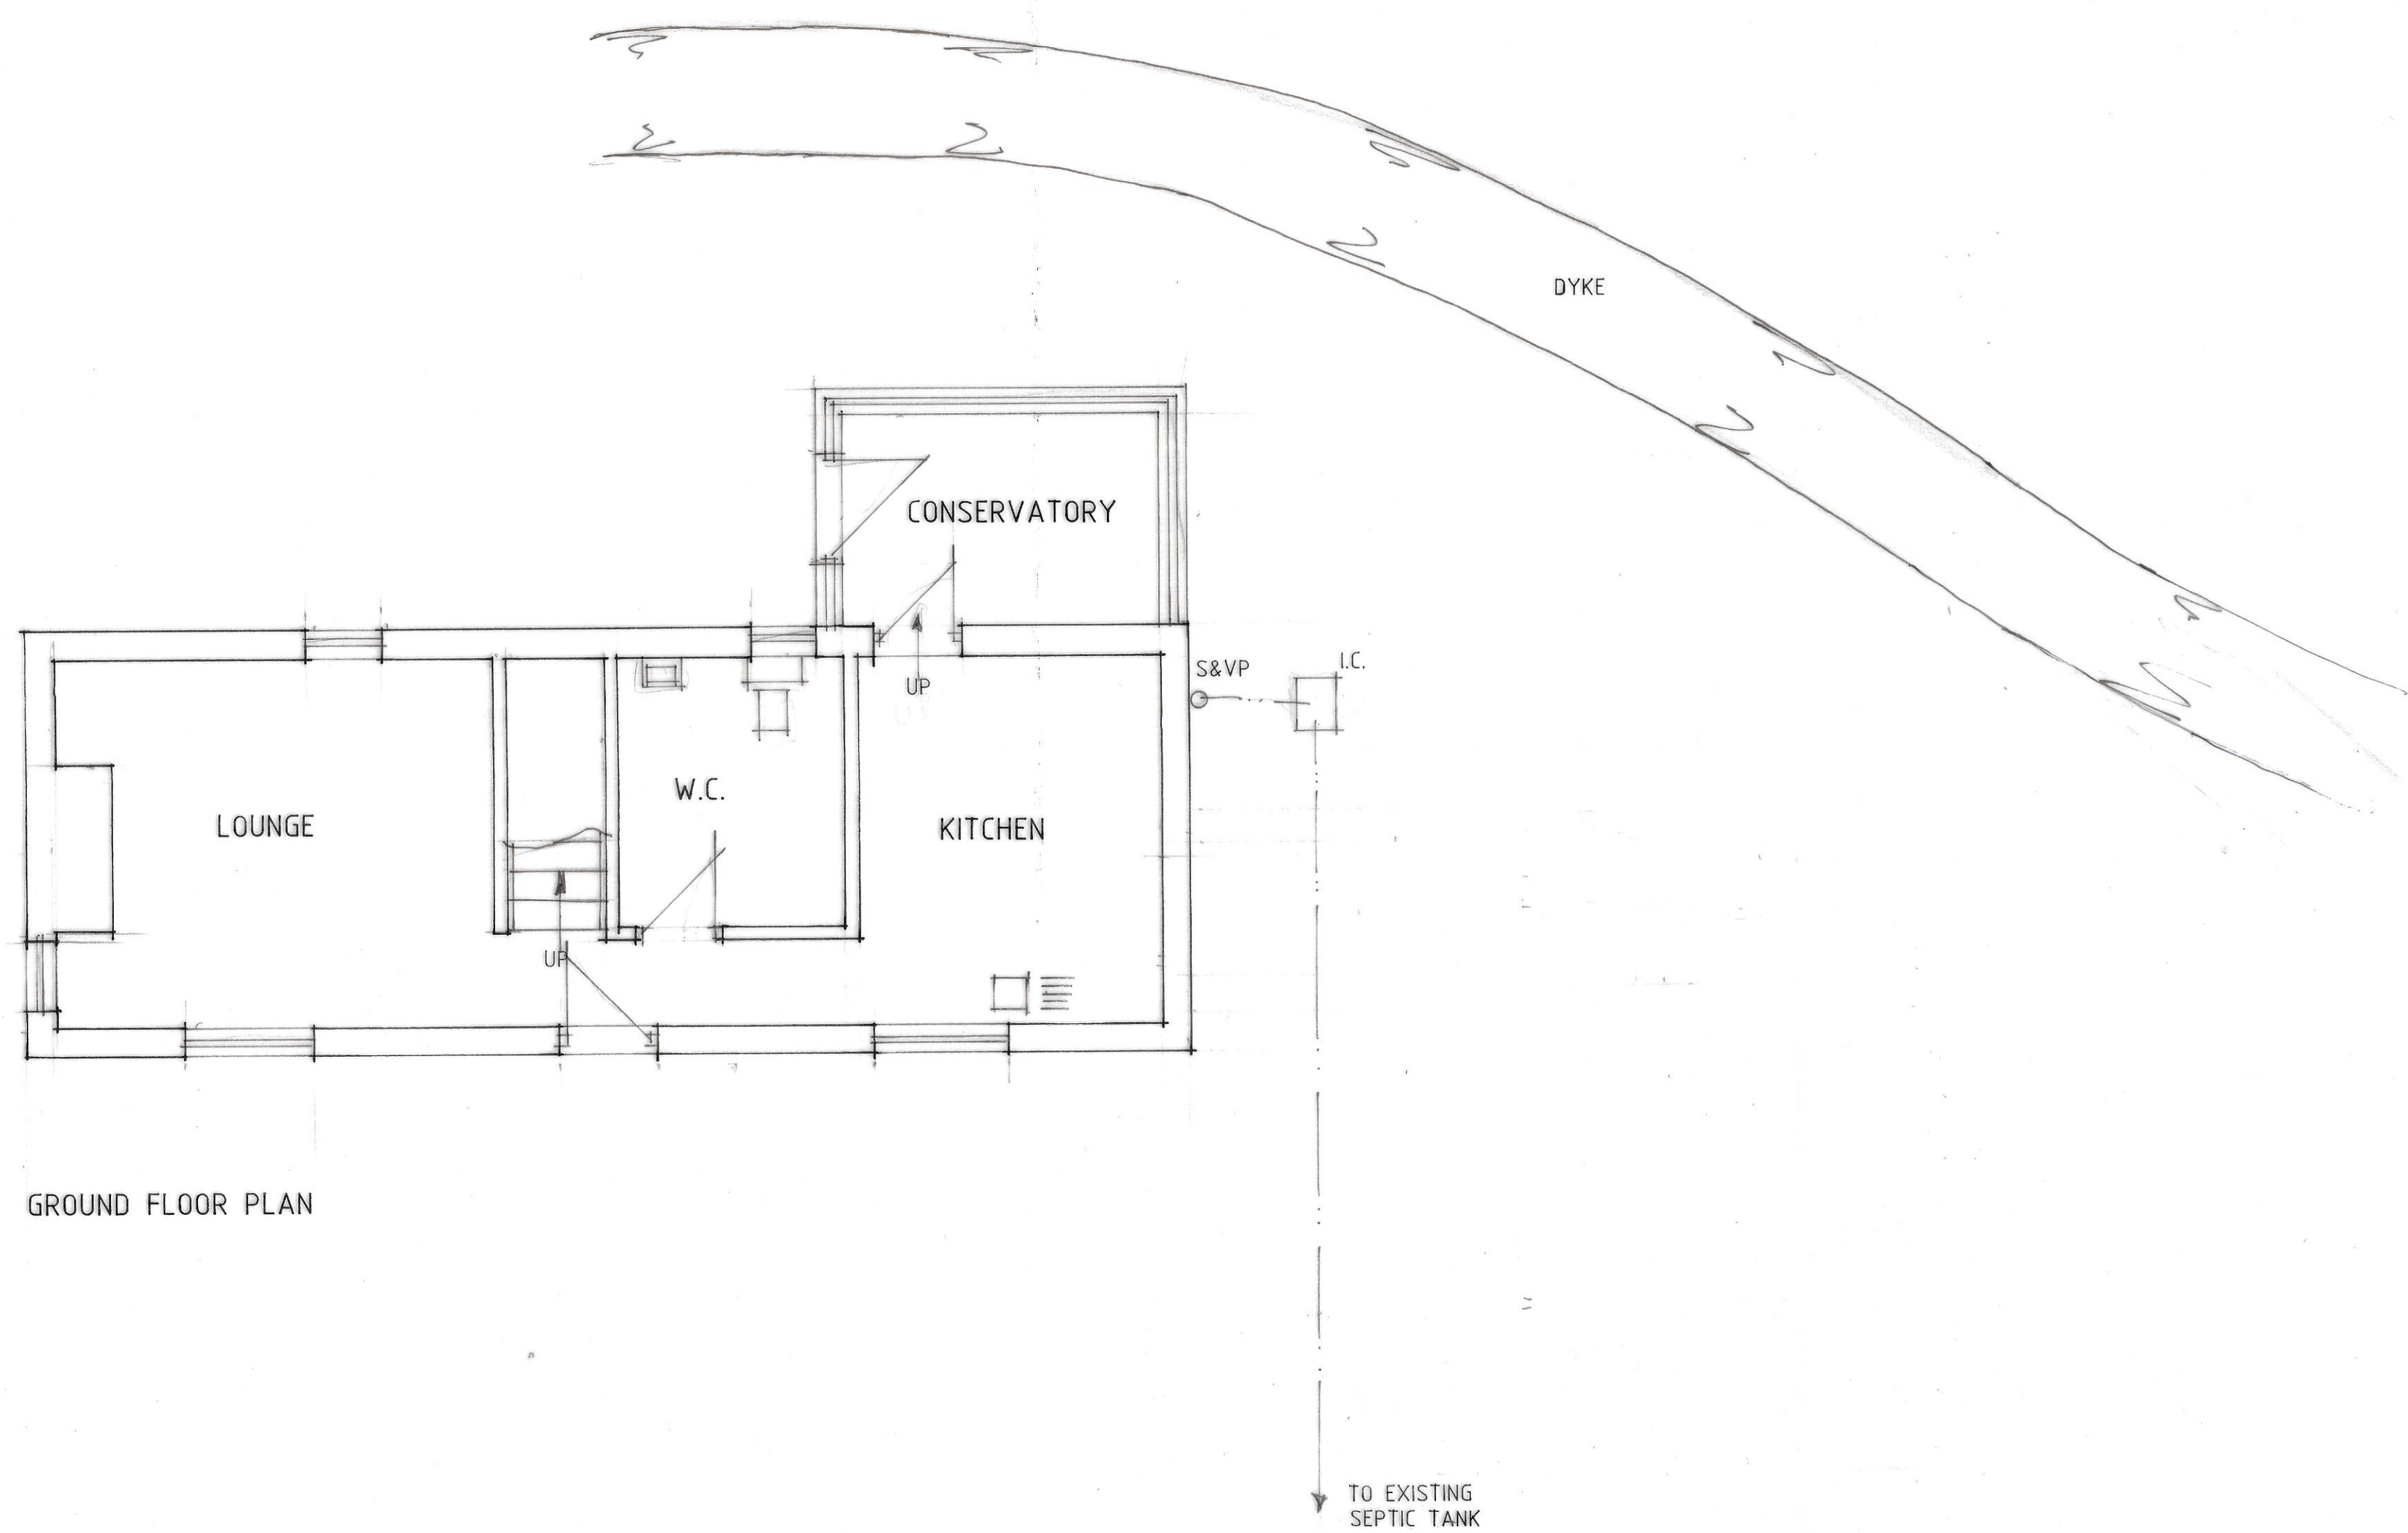

GROUND FLOOR PLAN

Status
DESIGN
CONSULTANTS IN ARCHITECTURE & PLANNING

PROPOSED EXTENSION AT
CREAM HOUSE, CHURCH
END, FLEET FOR

MR. C. MOSS.

PLAN AS EXISTING

1:50 1:100 SD25-024/1
SEPT-25 B.GILHAM.

Westfield Lodge, Low Lane, Holbeach, Lincs, PE12 7PW
Tel: 01406 424343
Email: info@status-design.co.uk

SD25-024/1