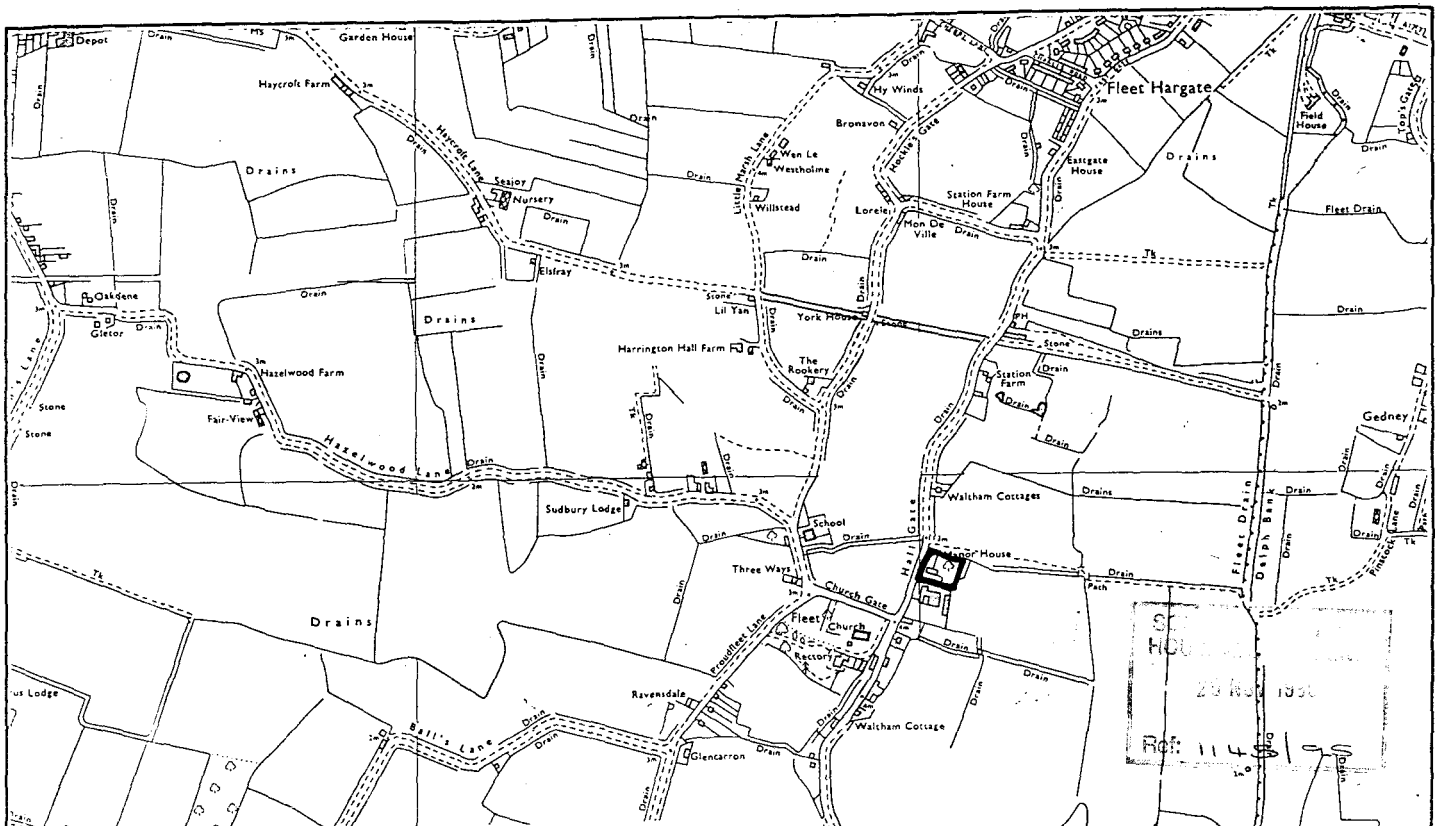


D. WALTHAM. MANOR & BRITTAINS FARM, FLEET.

Based upon the Ordnance Survey with the sanction of the controller of H.M. Stationery Office. Copyright reserved

CRUSO + WILKIN

WATERLOO STREET, KING'S LYNN, PE30 1NZ
TELEPHONE: (0553) 691691

SCALE 1 / 10,000


DATE 15/03/94

This Plan is published for the purpose of identification only, and, although believed to be correct its accuracy is not guaranteed.

O.S. SHEETS

EDITION -

REF. 373/33

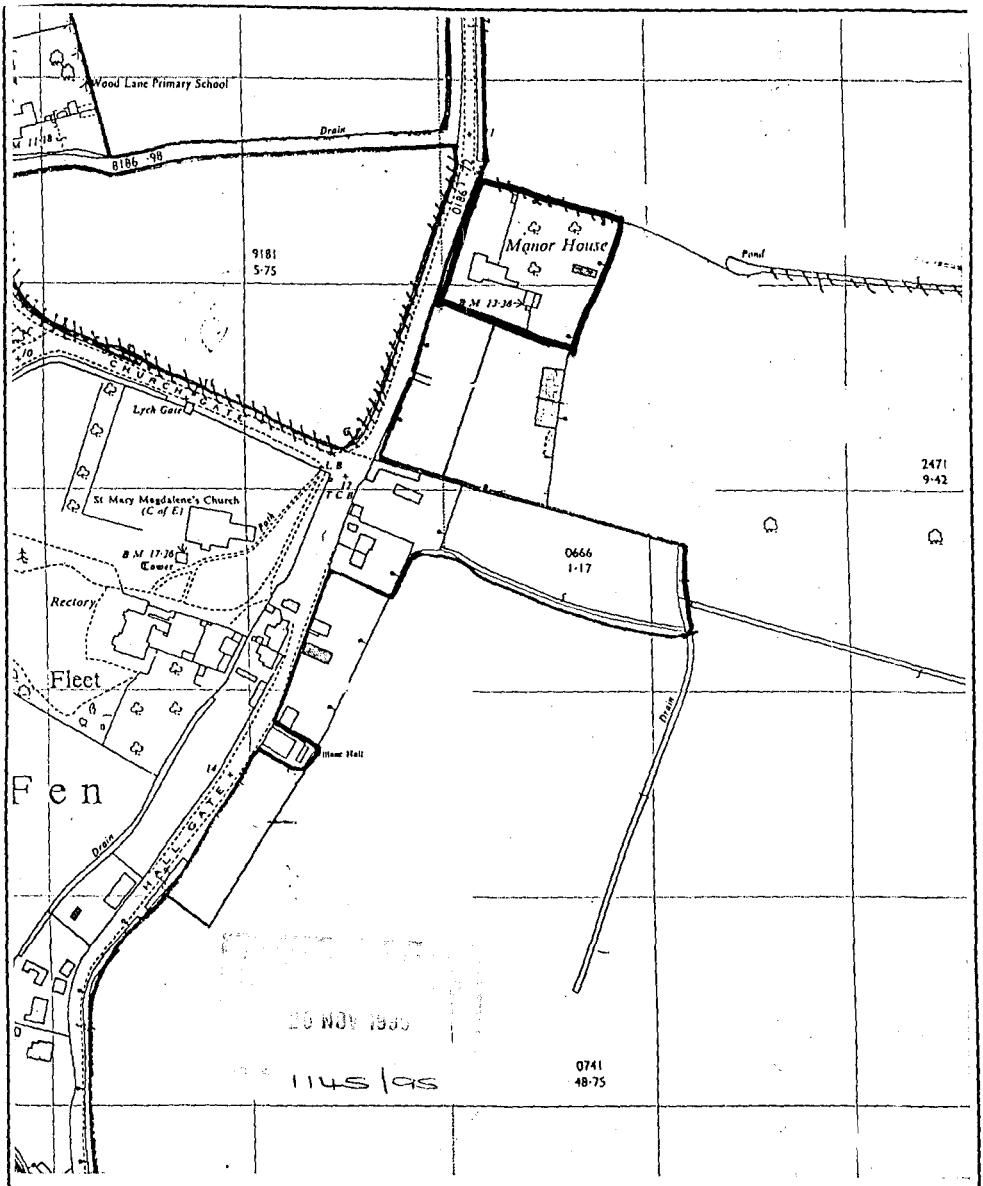

D. WALTHAM.

FLEET HARGATE.

Based upon the Ordnance Survey with the sanction of the controller of H.M. Stationery Office. Copyright reserved

SCALE 1 : 2,500

This Plan is published for the purpose of identification only, and, although believed to be correct its accuracy is not guaranteed.

O.S. SHEETS

DATE 15/03/94

EDITION

REF. 373/33

CRUSO + WILKIN
WATERLOO STREET, KING'S LYNN, PE30 1NZ
TELEPHONE: (0553) 691691