


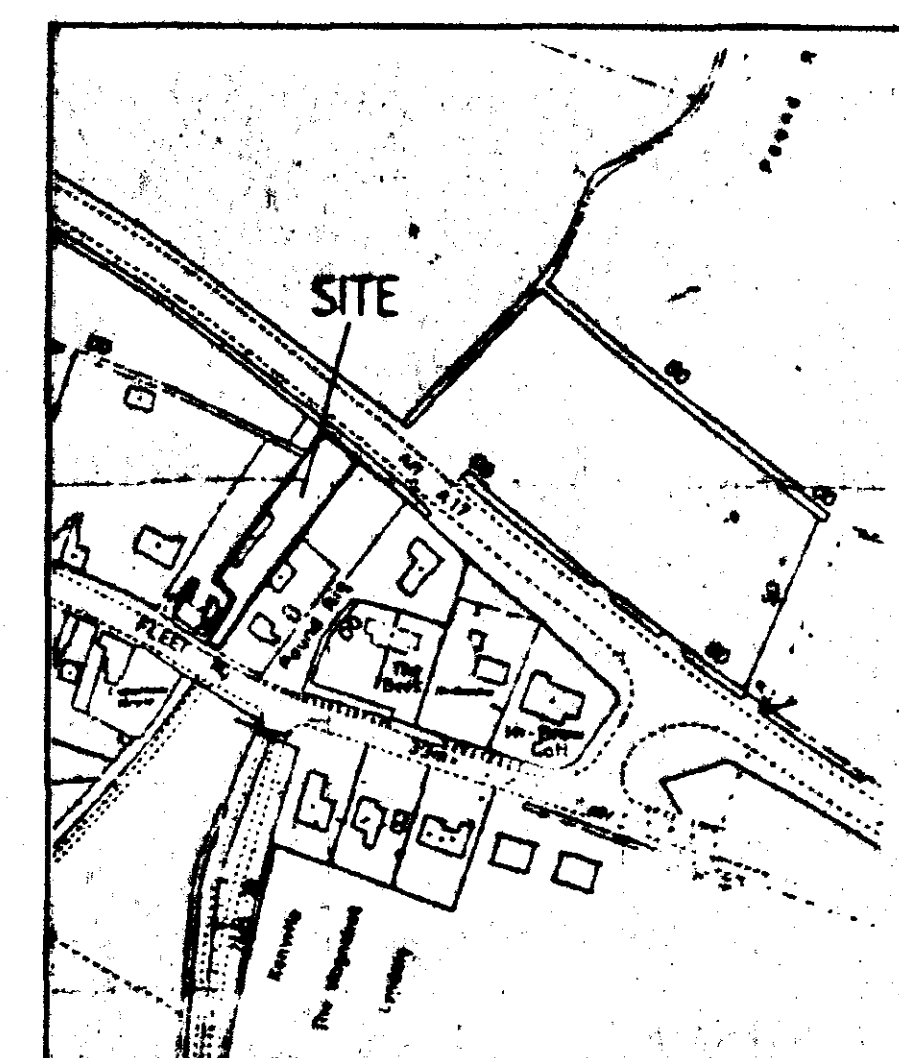

LOCATION PLAN

A HAWTHORN (*Crataegus Laevigata*) Feathered
B WHITE BEAM (*Sorbus Aria*) Feathered
C ACOUSTIC FENCE (see separate detail)
D EXISTING 3000MM HIGH LEYLANDII HEDGING
E EXISTING 1000MM HIGH CLOSE BOARDED TIMBER FENCING
F PROPOSED TURNING AREA
G EXISTING GARDEN WALL
H EXISTING POST & RAIL FENCE

All planning to be in accordance with BS 4428:1989 and amendment No 1

All trees to be planted with minimum 600mm plastic mulch mat and to be staked, tied and tagged.

1/3 to 1/2 bag of peat free tree and shrub planting compost to be incorporated into backfill for each tree hole.

DO NOT SCALE FROM THIS DRAWING

This drawing is copyright and may not be altered, traced, photographed or used for any purpose other than that for which it is issued.
The General Contractor is to check all dimensions on site and report discrepancies to the Architect.

All details shown on this drawing including foundations are based upon typical site conditions related to the area. No responsibility can be accepted for abnormal conditions which may be discovered during construction unless reported to the Architect so that design amendments may be considered. Site soil surveys are recommended in respect of foundations to establish specific site conditions before foundation work is undertaken.

BLOCK PLAN

**SOUTH HOLLAND DC
HOUSING & PLANNING**
21 SEP 2000
Ref: 463/00

A- 10.00 - ~~UPPER~~ FOR B.P.S.

G. R. MERCHANT
I.ENG AMICE, FIWO.
ARCHITECTURAL, STRUCTURAL
& LAND DRAINAGE CONSULTANT
TEL: HOLBEACH (01406) 490600

PROJECT:
PROPOSED BUNGALOW & DOUBLE GARAGE
FLEET ROAD
FLEET HARGATE
SPALDING
Lincs

CLIENT: **MR W. JORDAN**

100

SCALES:	DATE:
100 1000	MAY 2000

DATE: 11/25/00	DATE: 11/25/00
	DRAWING No.: 806/00/01A

REVISIONS: