


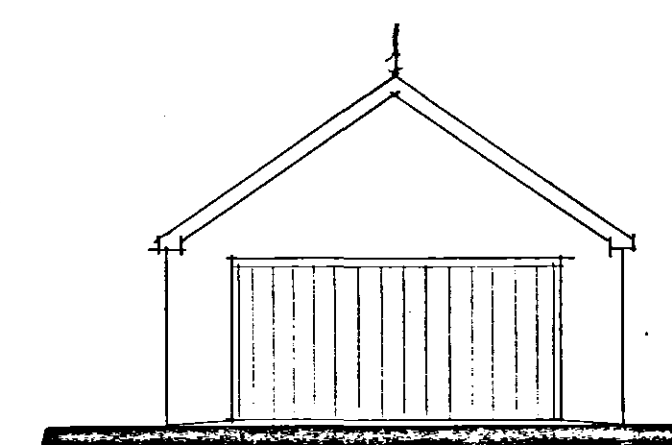


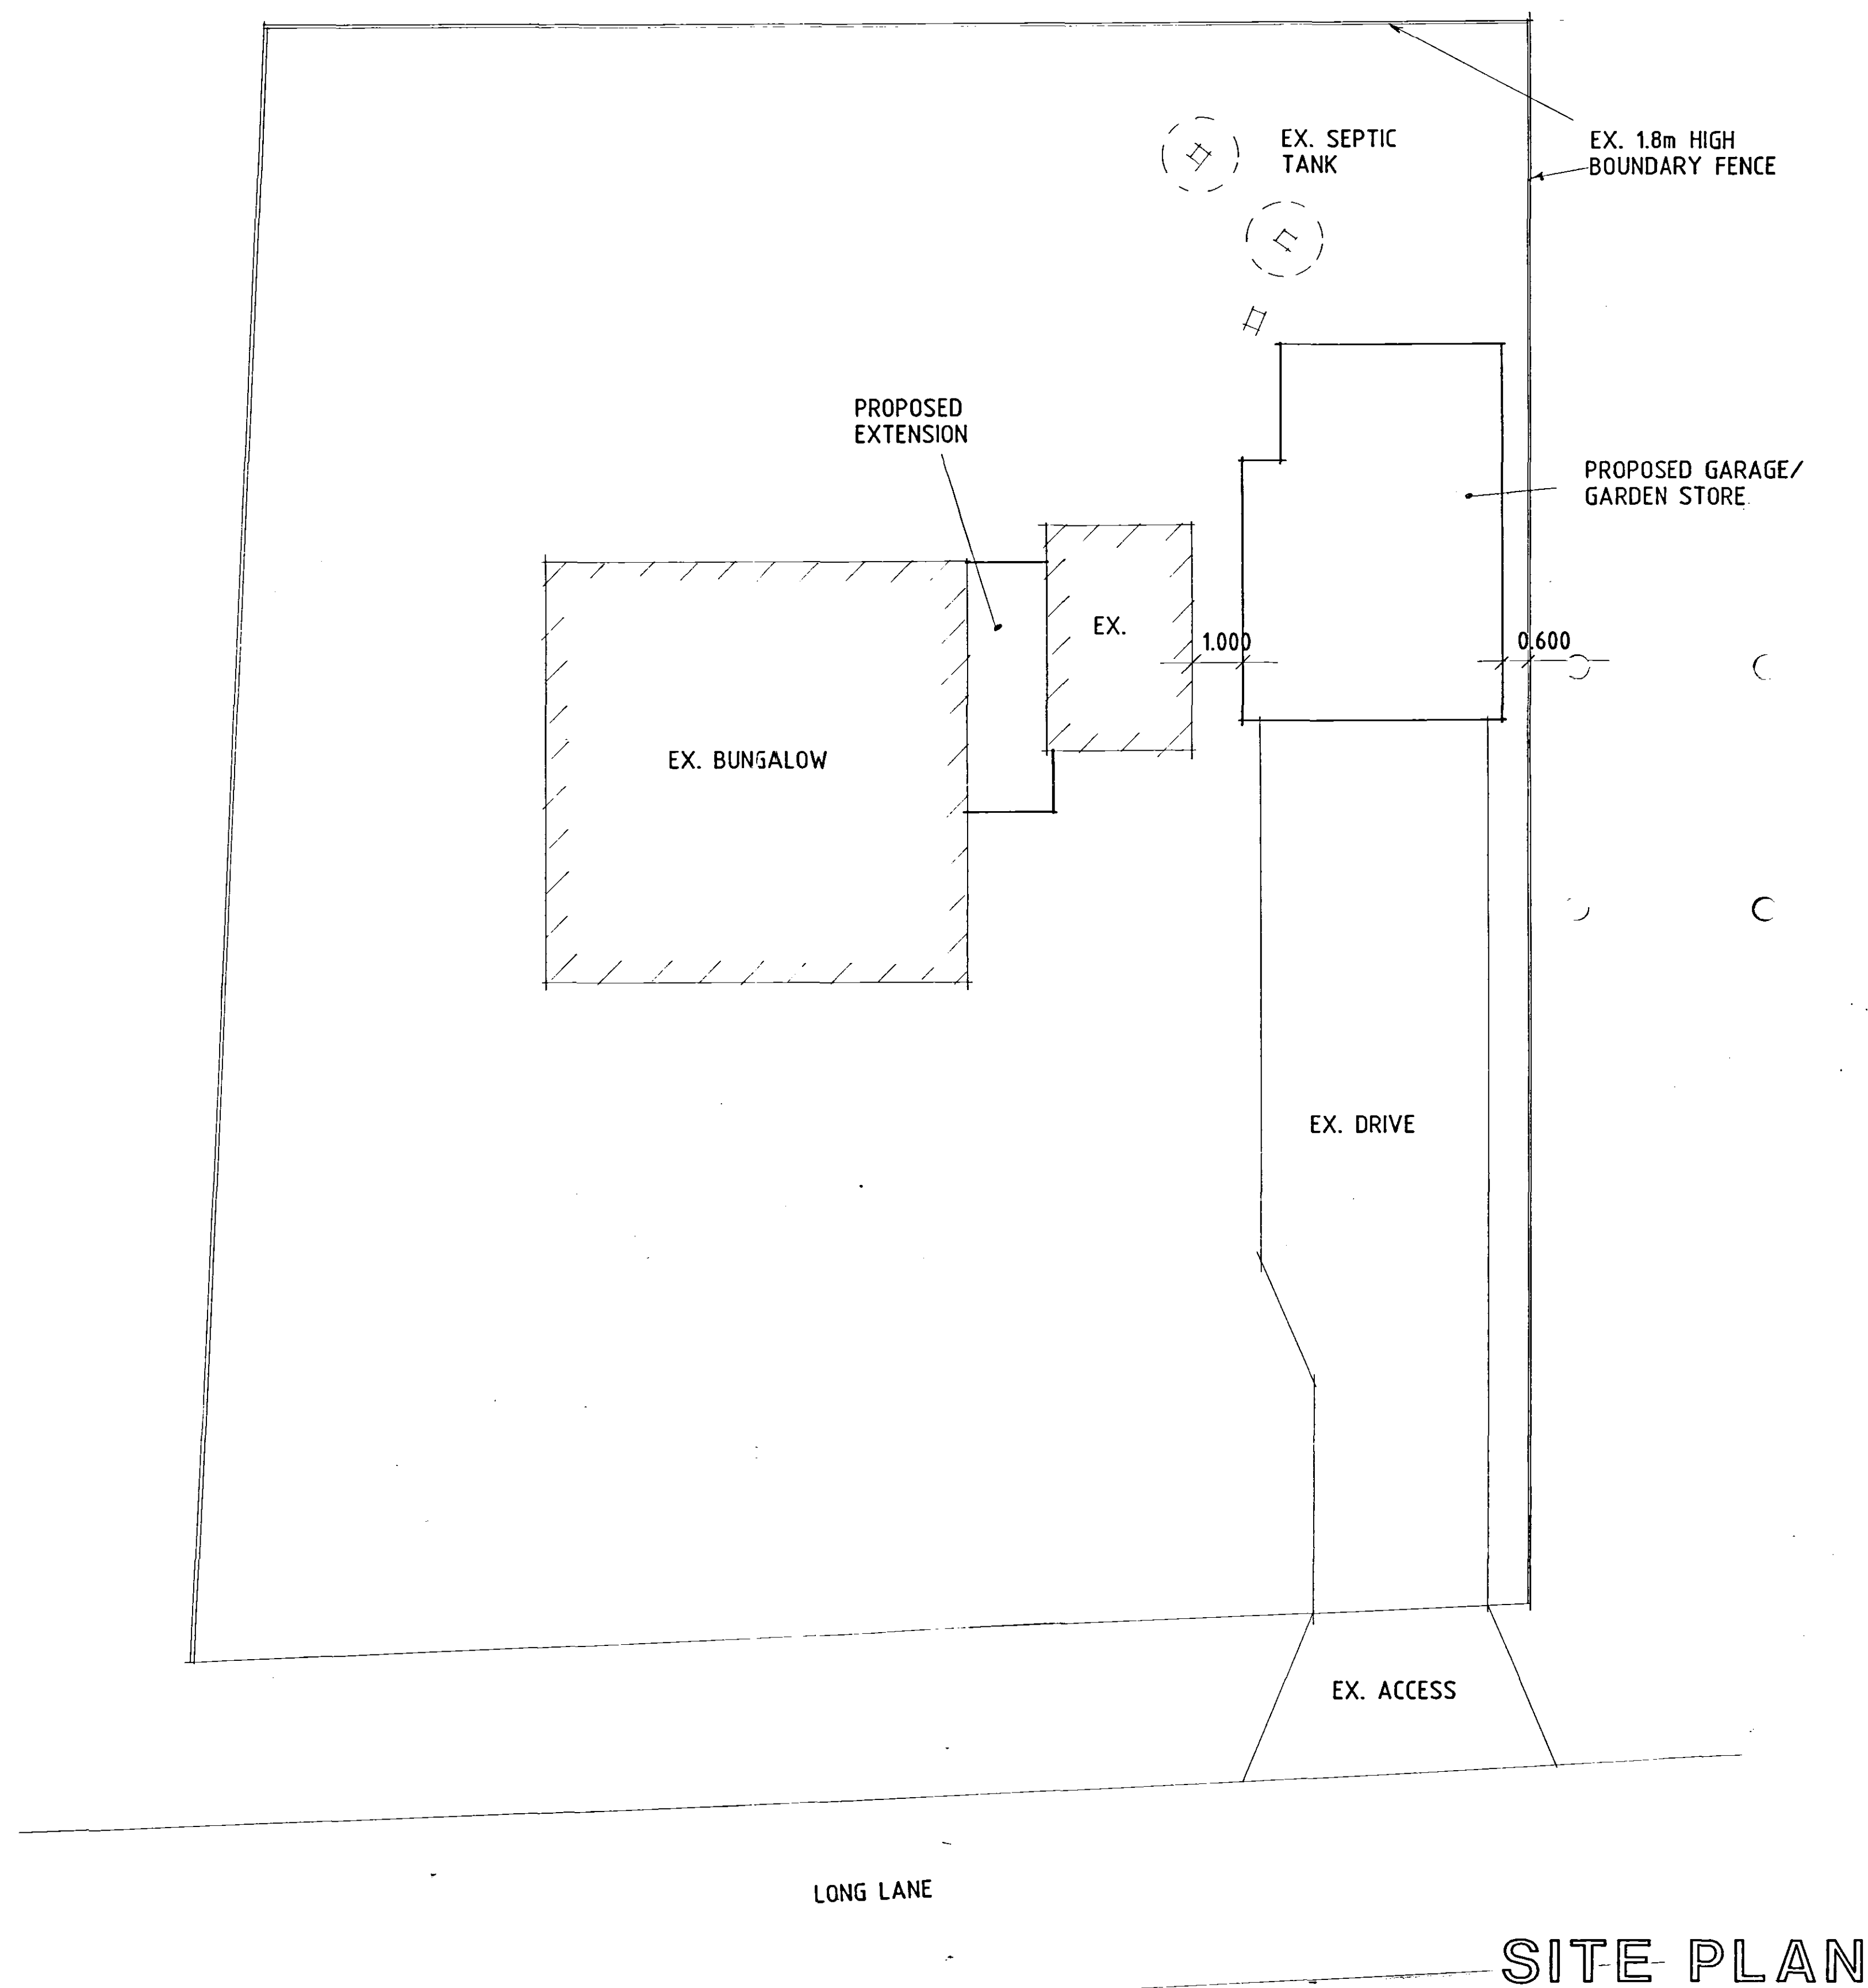


FRONT.

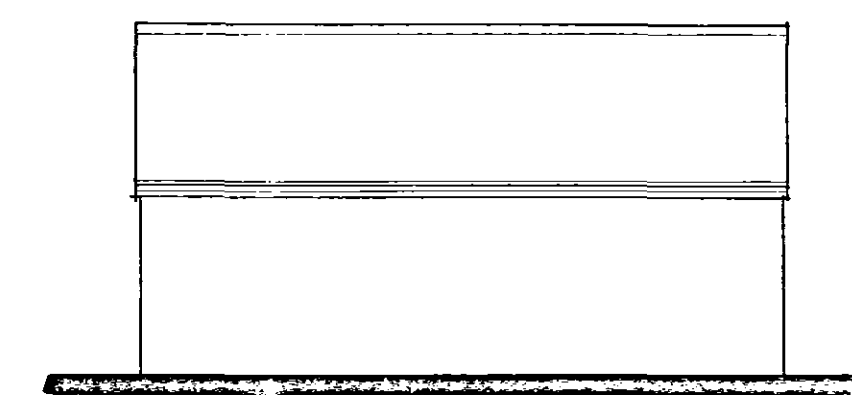


SIDE

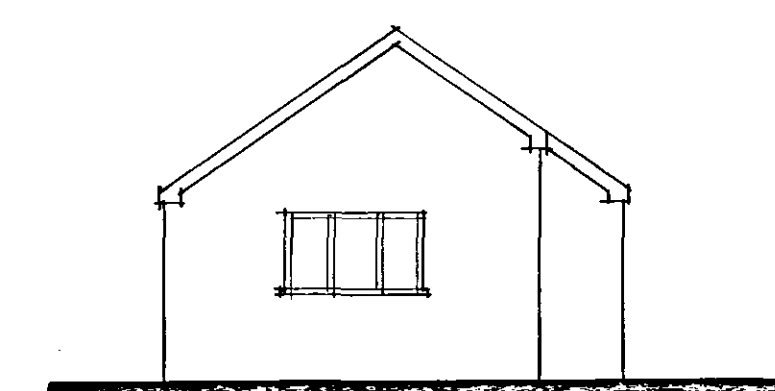

REAR

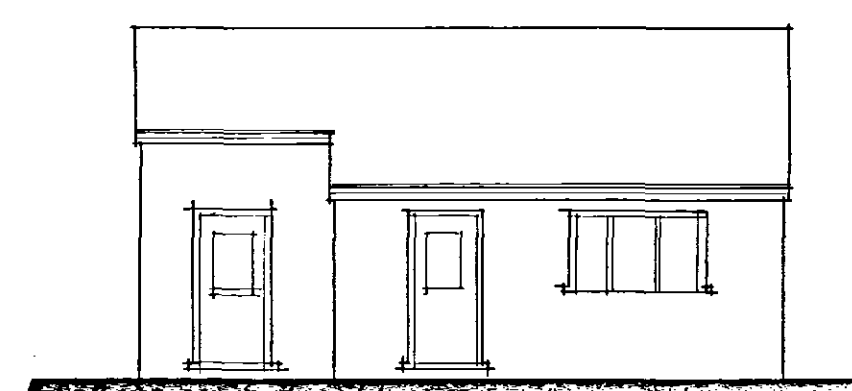


SIDE

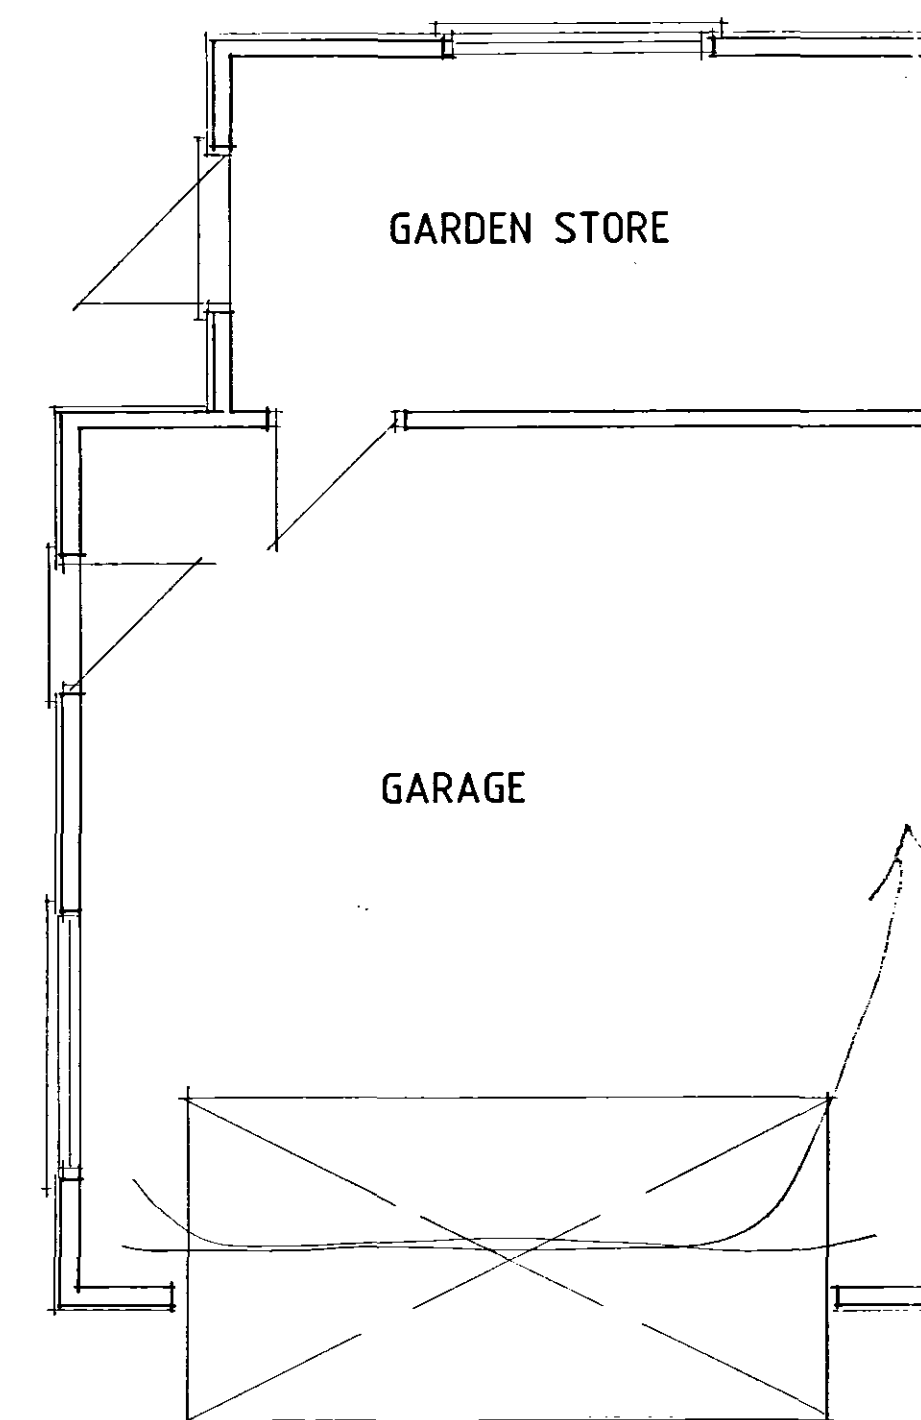

PLAN

PROPOSED GARAGE/GARDEN SHED

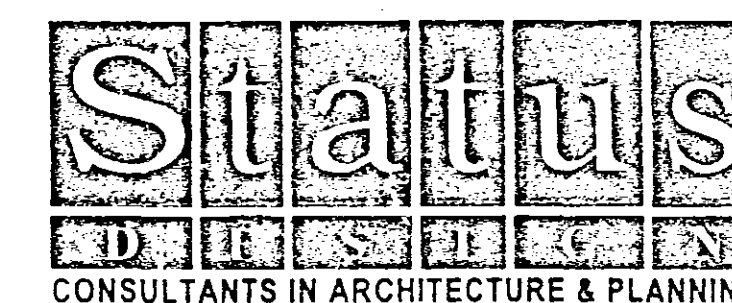

PROPOSED ALTERATIONS &
GARAGE. AT. SUNNY HOME,
LONG LANE, GEDNEY HILL
FOR

MR. P. TOURLE.

PLANS AS PROPOSED
SKETCH

1:50 1:100 SD06-047/3
JUNE-06 B.GILHAM.

2 Edinburgh Walk, Holtbeach,
Spalding, Lincs. PE12 7AP
Tel: 01406 424343 Fax: 01406 490702

