

BUNGALOW

EXISTING FENCE

EXTR. NEEDLE

EXTG FENC d

EXTG. HEDGE

No. 8-11

HOUSE

N-10
"HARVEY VILLAGE"

Be

BU

**FUTURE
GARAGE**

you

SE

35

7

7

27

CARA

REMOVE
TREE &
MEDIC

REMOVED CARDS
FROM CLASS HOUSE

FROM
CROSS
STREET

POSSIBLE FUTURE APPL. FOR VEHICULAR ACCESS
TO NO. 10. IF PILOT APPROVED
UNION STREET

PROPOSED
VEHICULAR
ACCESS TO
PLOT.

Block PLAN 1:250

1184/95

SITE LOCATION PLAN - SCALE: 1:2500

CROSS STREET

HOLBEACH

ROA

FROM
TOWN
CENTRE

75 44

Hos,

OUTLINE APPLICATION

PROPOSED RESIDENTIAL DEVELOPMENT

TO PROVIDE PLOT FOR BUNCALOW WITH

VEHICULAR ADJOINING

CARACT & ACCESS ~~FILE~~ No. 10



FOR MR. R. OLDFIELD

AMENDED PLAN ~ ACCESS TO PICT ONLY. DEC 1995.

W. LONGSTAFF & CO. CHARTERED SURVEYORS.
5 NEW ROAD SPALDING. (766766) NOV. 1995

SUPERCEDED

EXTD. HEDGE

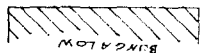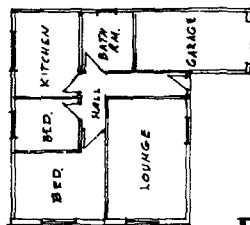

Nº 12

FROM CROSS STREET

UNION STREET

TO FAIRFOLD ROAD




Nº 8

REMOVE GARAGE & GLASS HOUSE

REMOVE HEDGE



EXTD. FENCE

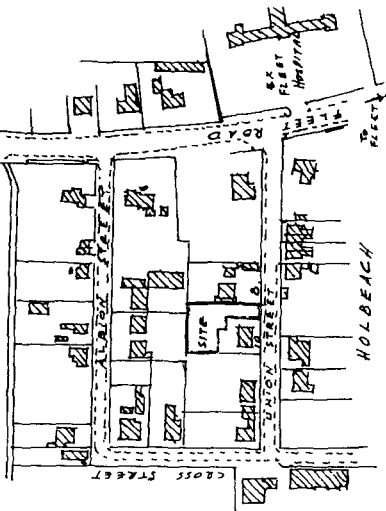

SITE LOCATION PLAN - SCALE 1:2500

UNION STREET

184 GAS

OUTLINE APPLICATION

PROPOSED RESIDENTIAL DEVELOPMENT

TO PROVIDE PLOT FOR BUNGALOW WITH

GARAGE & IMPROVED ACCESS AT Nº 10


UNION STREET, HOLBEACH, Lincs.

FOR MR. R. OLDFIELD

DRAWN PLAN 1:250

R. LONGSTAFF & CO. CHARTERED SURVEYORS,
5 NEW ROAD SPALDING. (766766) NOV. 1995

NOT
TO
SCALE

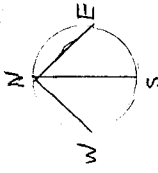

PLOT SIZE FRONTAGE 34' 11"

NORTHERN 120'

SOUTHERN 121'

REAR 34' 4"


No 6



GARAGE

6X6 FENCE

6X4 FENCE

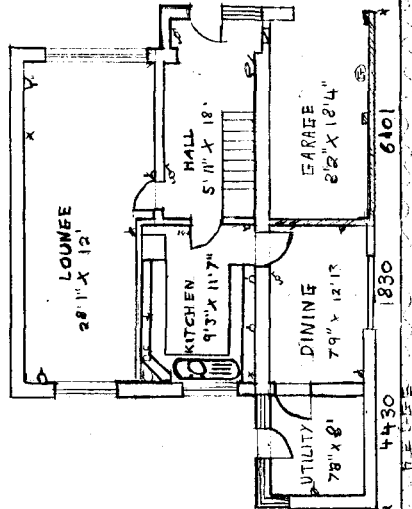

NO 8

6X6 FENCE

6X6 FENCE 7300

6200

1830

6401

Force 6 x 4

↑
FEET ROAD

↓
CROSS STREET

NO 3 UNION STREET

19:3:93

8 UNION STREET HOLBEACH

