


FOXES LOWE ROAD

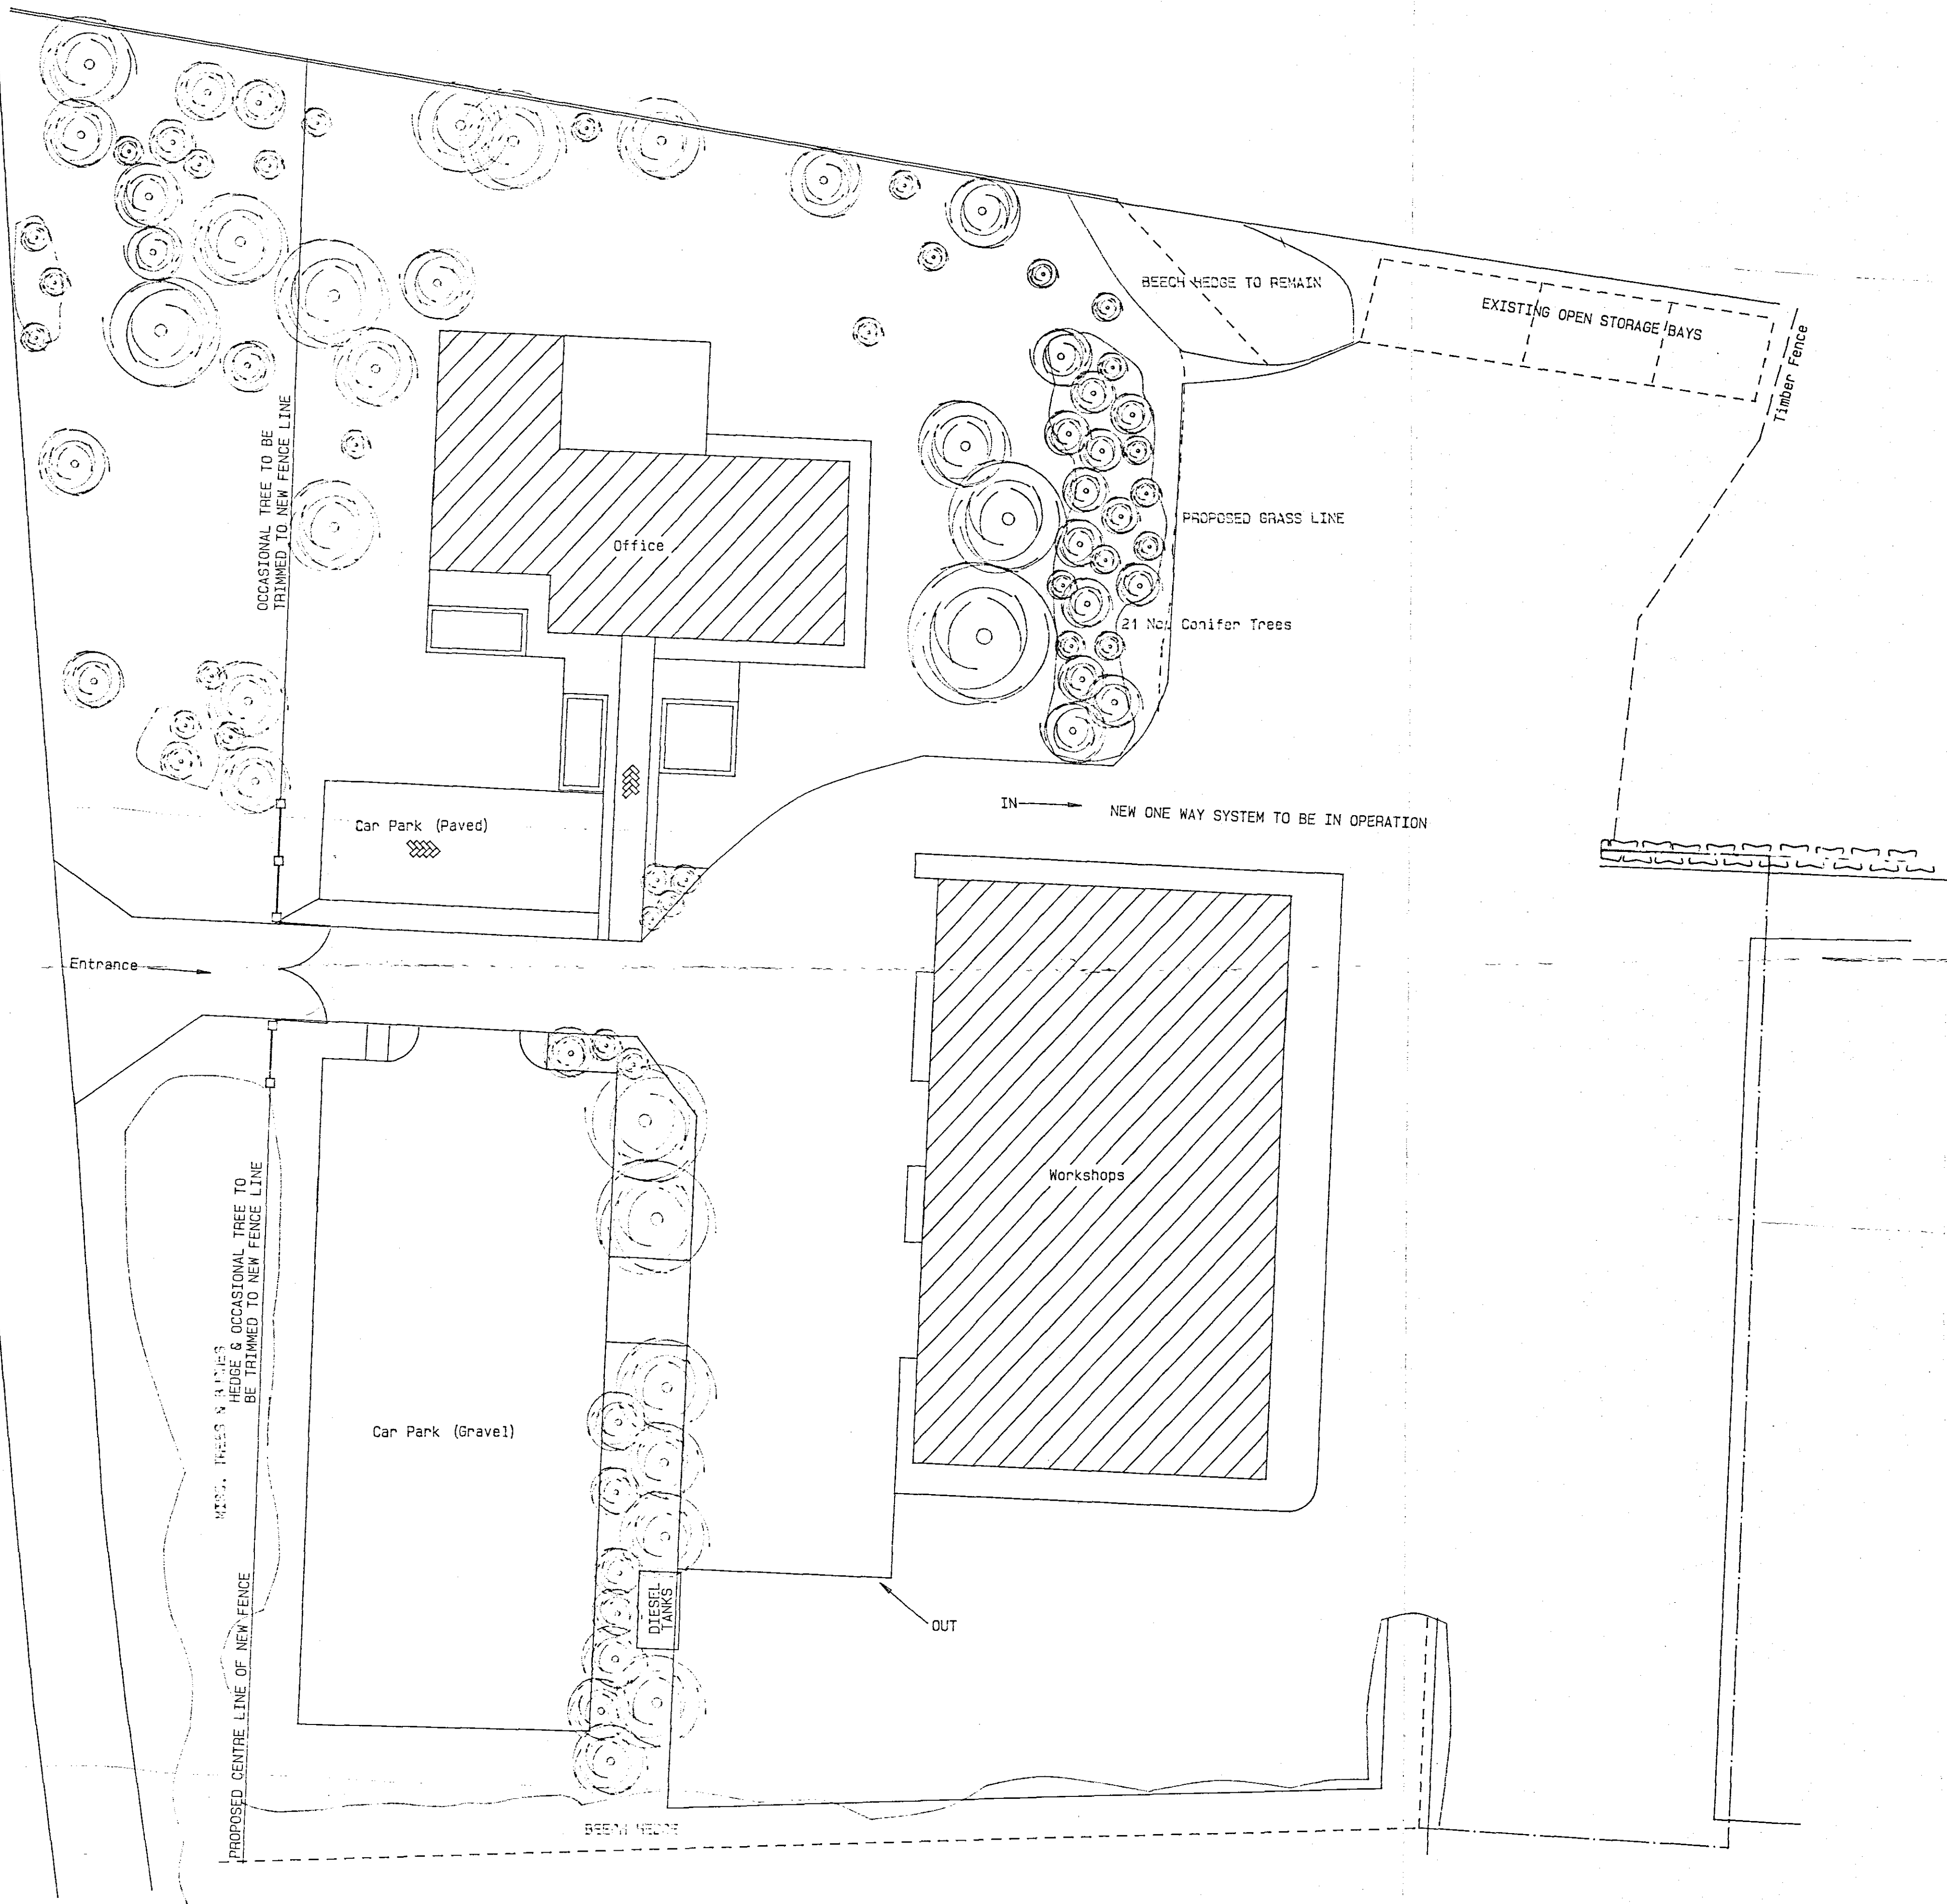

SHDC  
Planning & Development  
29 SEP 2004  
Ref: 1296104

SCALES: -

SITE SURVEY 1:200

**DETERMINED  
PLAN**

SOUTH HOLLAND INTERNAL DRAINAGE BOARD

MARSH REEVES - OFFICE AND WORKSHOPS  
IMPROVEMENT WORKS - STAGE 2

|             |           |          |        |                    |           |
|-------------|-----------|----------|--------|--------------------|-----------|
| DRWG No     | OFFIMP2   | DRAWN BY | S.P.H. | ENGINEER'S OFFICE, |           |
| SCALES      | AS NOTED  |          |        | "MARSH REEVES",    |           |
| DATE        | JUNE 2004 |          |        | FOXES LOWE ROAD,   |           |
| SURVEY DATE |           |          |        | JUNE 2004          | HOLBEACH. |