


FOXES LOWE ROAD

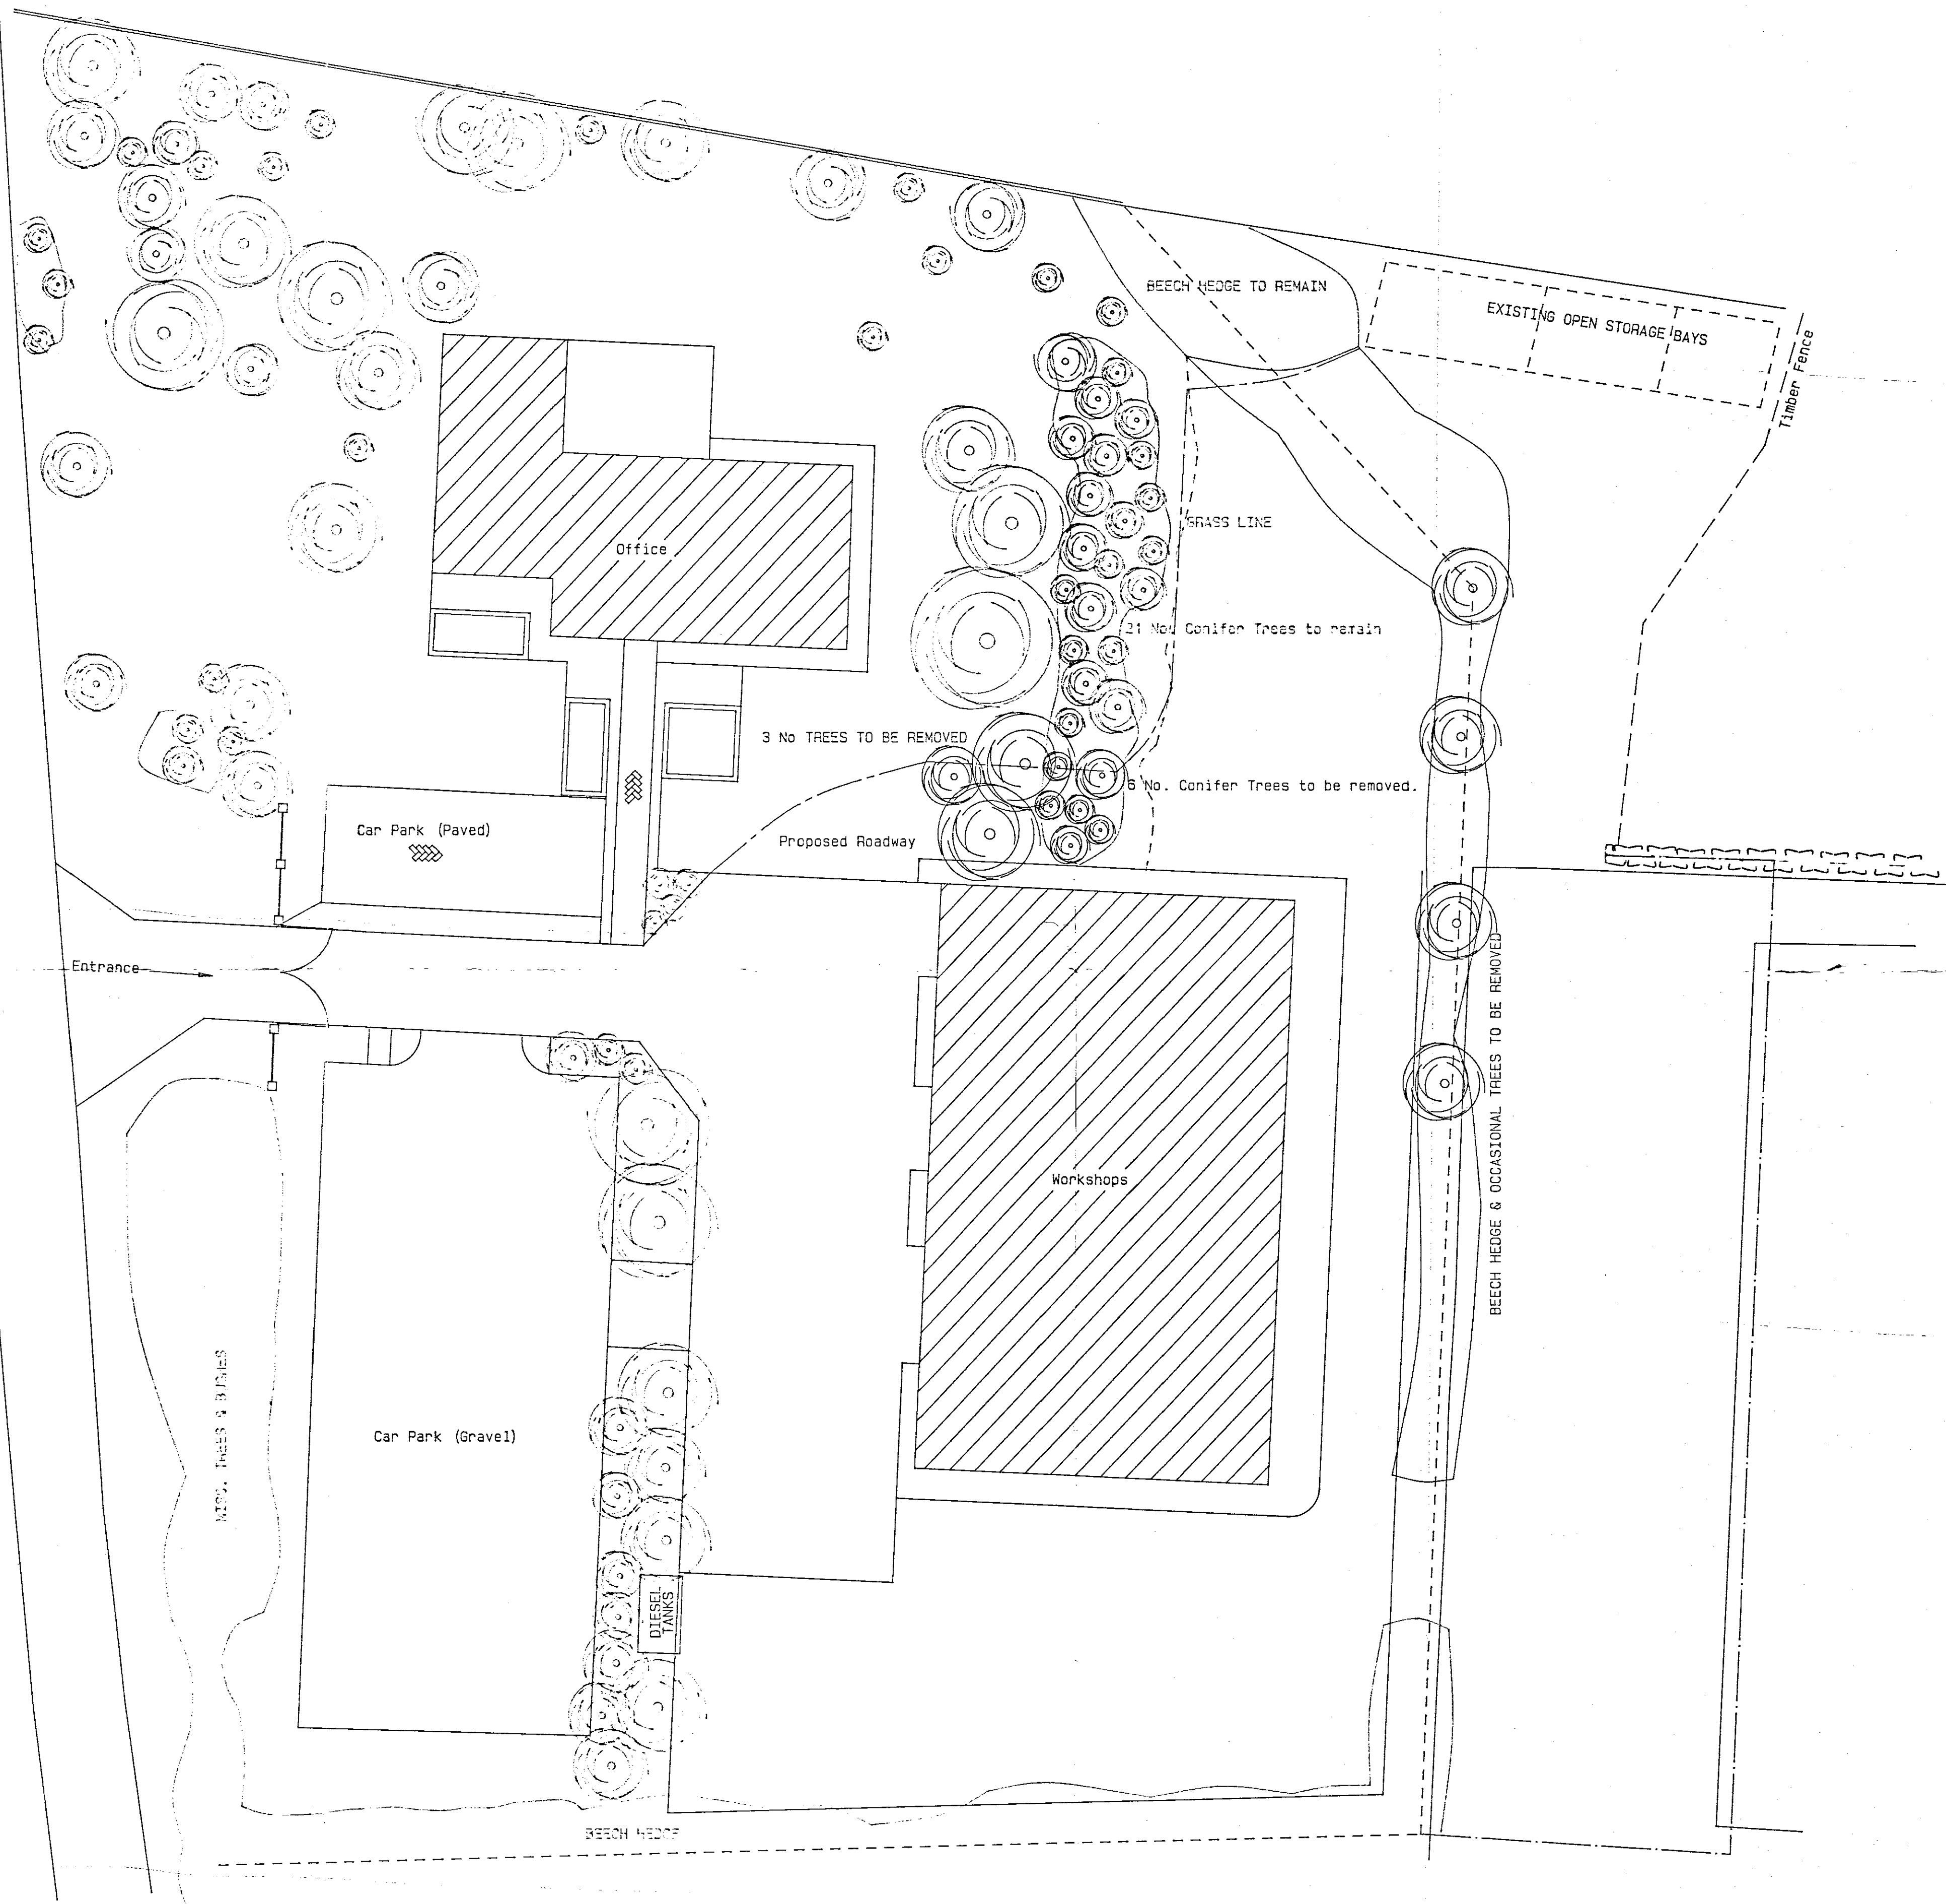

SHDC
Planning & Development
29 SEP 2004
Ref: 1296104

SCALES: -

SITE SURVEY 1:200

**DETERMINED
PLAN**

SOUTH HOLLAND INTERNAL DRAINAGE BOARD

MARSH REEVES - OFFICE AND WORKSHOPS
IMPROVEMENT WORKS - STAGE 1

DRWG No	OFFIMP1	DRAWN BY	S.P.H.	ENGINEER'S OFFICE,
SCALES		AS NOTED		"MARSH REEVES",
DATE	JUNE 2004			FOXES LOWE ROAD,
SURVEY DATE	JUNE 2004			HOLBEACH.