


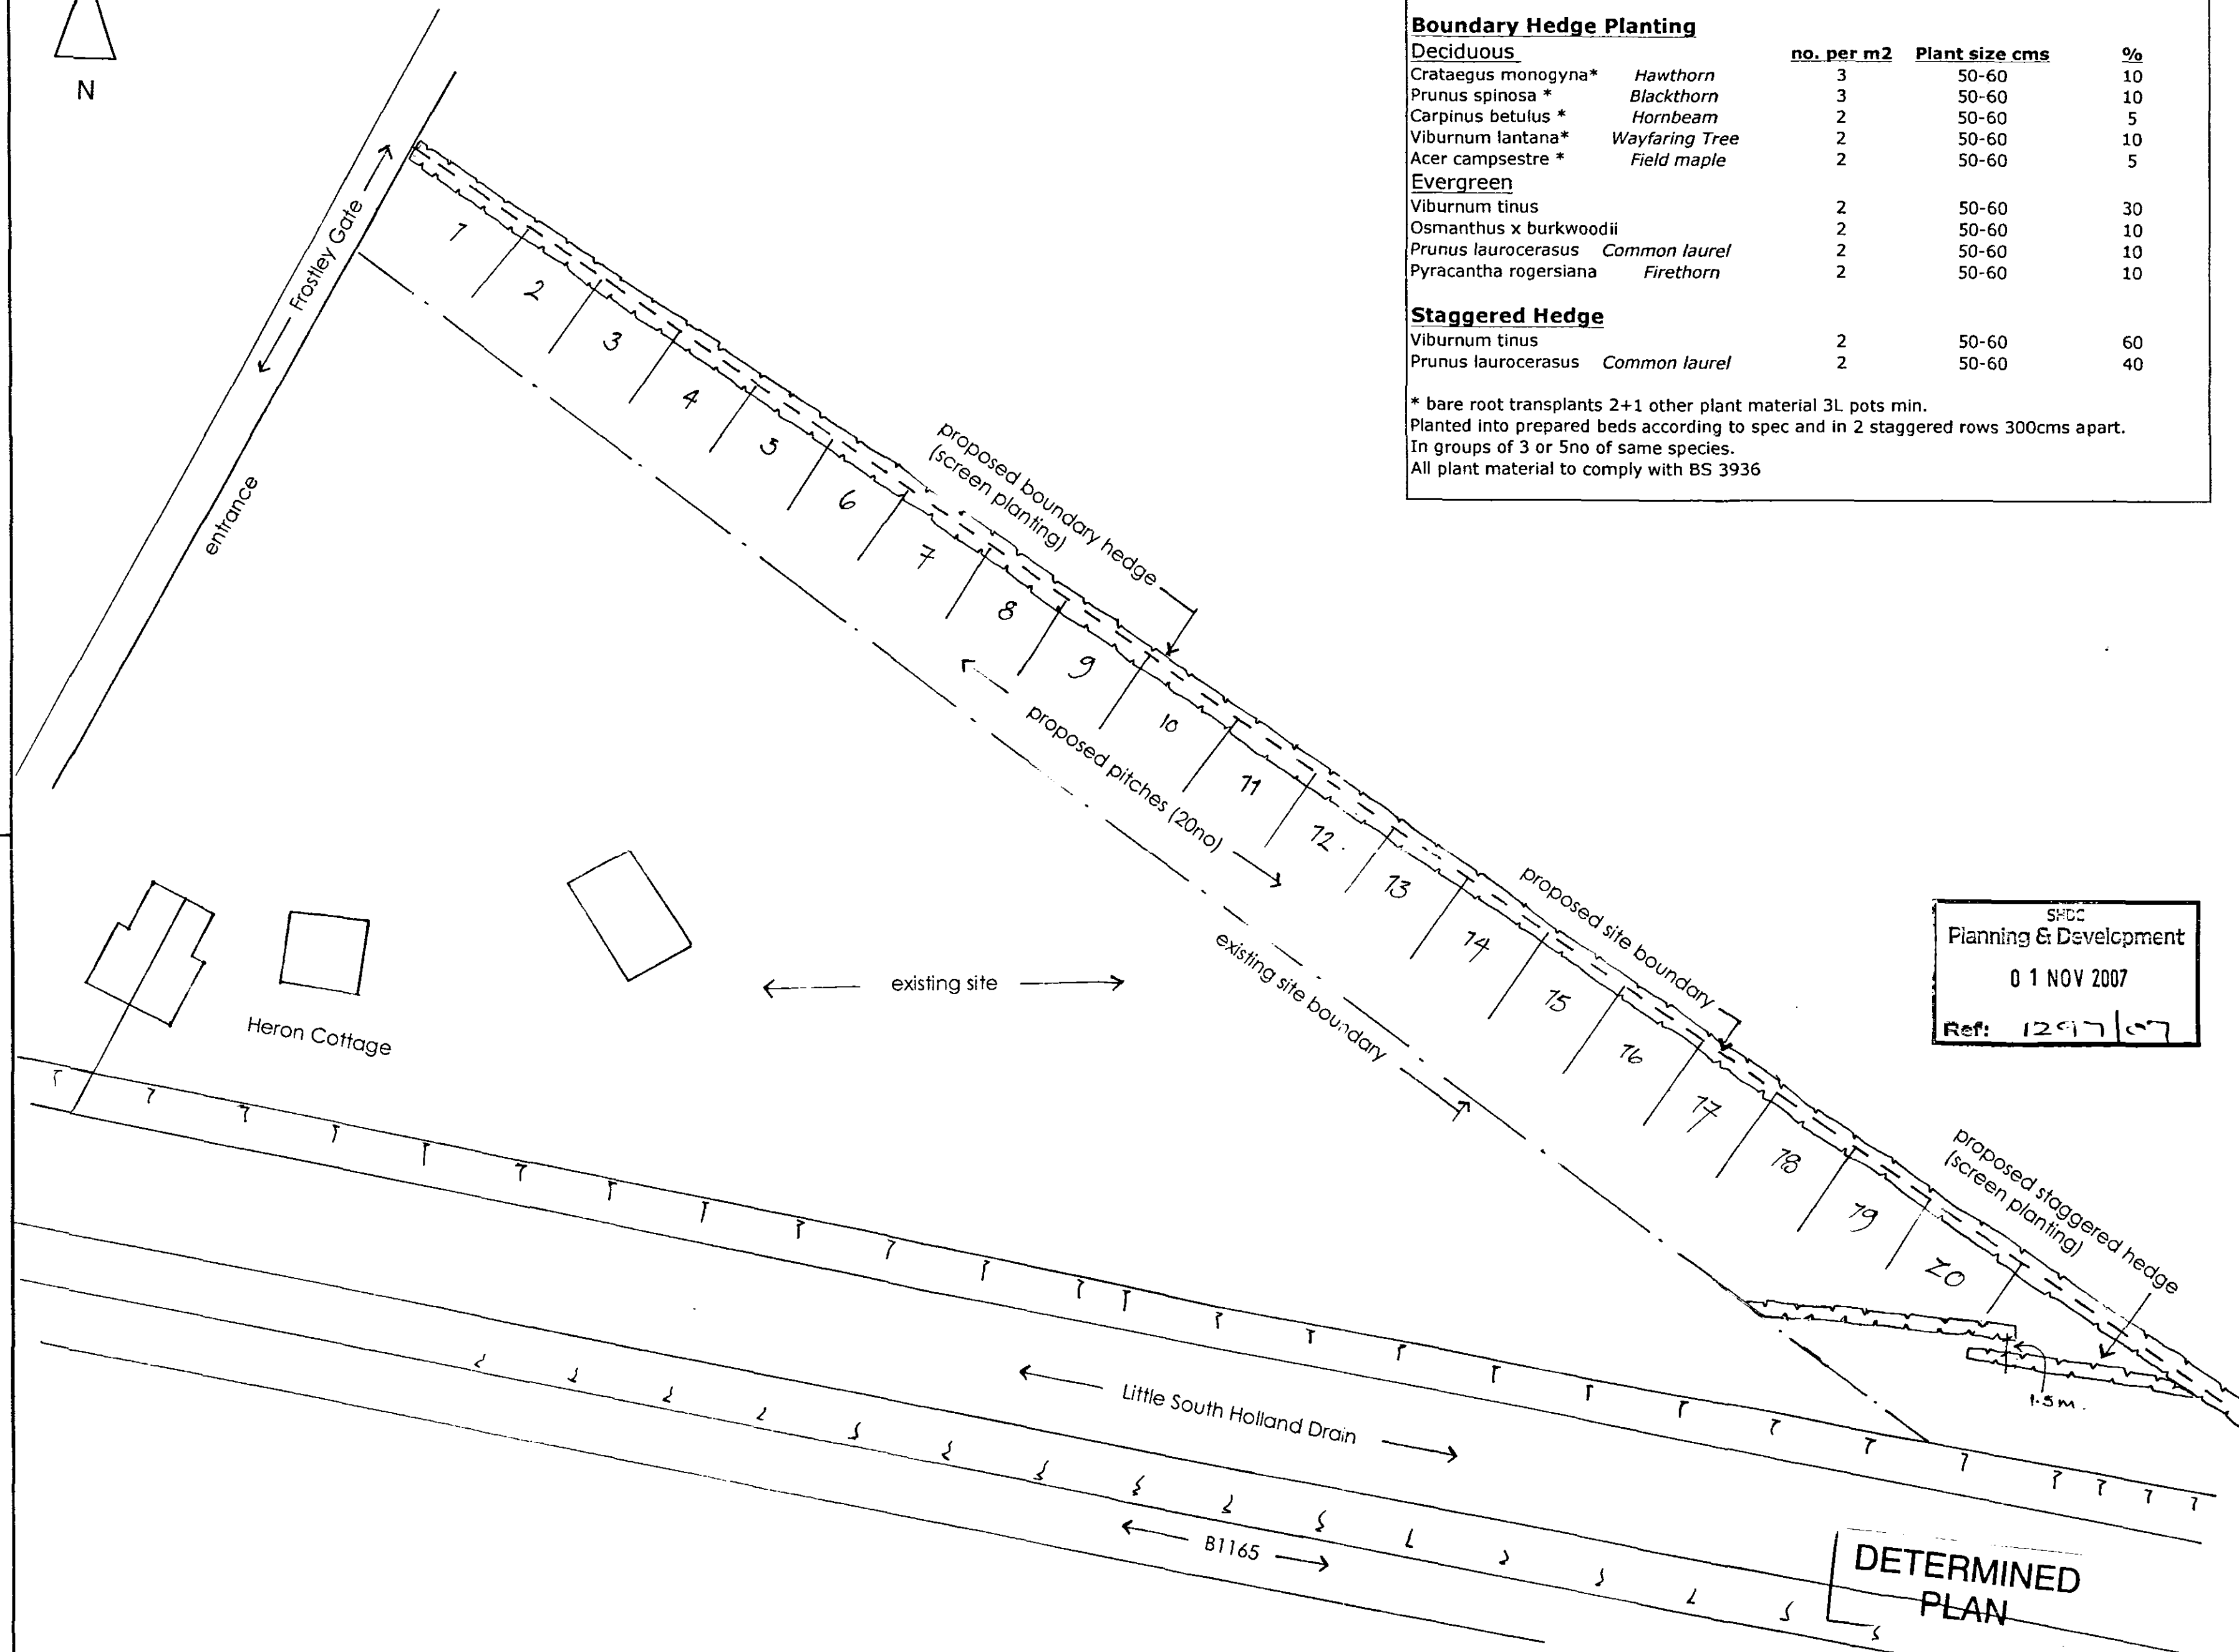

Plant Schedule

Boundary Hedge Planting

Deciduous		no. per m2	Plant size cms	%
Crataegus monogyna*	Hawthorn	3	50-60	10
Prunus spinosa *	Blackthorn	3	50-60	10
Carpinus betulus *	Hornbeam	2	50-60	5
Viburnum lantana*	Wayfaring Tree	2	50-60	10
Acer campestre *	Field maple	2	50-60	5

Evergreen

Viburnum tinus		2	50-60	30
Osmanthus x burkwoodii		2	50-60	10
Prunus laurocerasus	Common laurel	2	50-60	10
Pyracantha rogersiana	Firethorn	2	50-60	10

Staggered Hedge

Viburnum tinus		2	50-60	60
Prunus laurocerasus	Common laurel	2	50-60	40

* bare root transplants 2+1 other plant material 3L pots min.
Planted into prepared beds according to spec and in 2 staggered rows 300cms apart.
In groups of 3 or 5 no of same species.
All plant material to comply with BS 3936

NOTES

All dimensions must be checked on site and not scaled from this drawing.

* REV A. OCT 07.
Position of staggered hedge moved.

NOTE: internal amenity planting to be agreed separately.

A	Date	Revisions
---	------	-----------

© copyright

Fiona Atkinson Landscape Design
31 Sussex Square
Brighton BN2 5AB
fiona.atkinson@ntlworld.com
07884 264683

Client
Mr J. Smith

Job Title
**Extension to Heron Cottage
Caravan Park**

Drawing Title
AMENDED PLAN
Ref. **A2**
Proposed Boundary Screen Planting

Scale
1:500

Date
Sept 2007

Drawn by
FA

Drg No.
HCott 01/07

Rev.
A