



Lillevilla 40

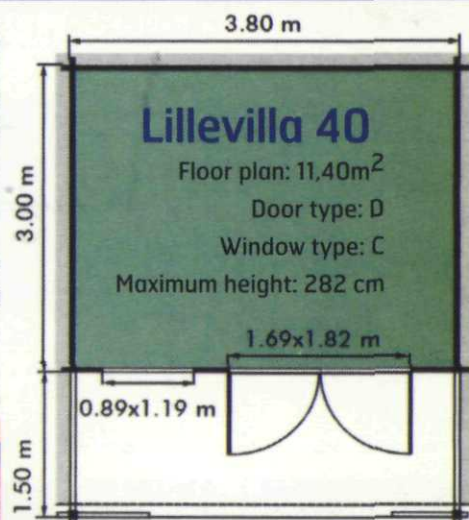

Lillevilla 100

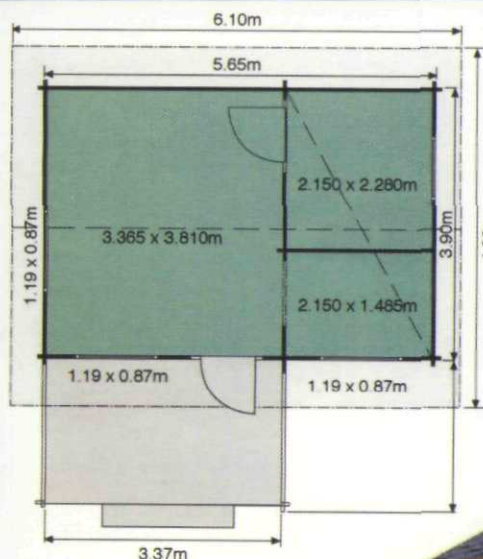

The Lillevilla 100 an ideal guest house, spacious office or maybe just for storage.

It has a first floor sleeping or storage area of 8,2m².

And three ground floor rooms

Floor plan: 22m²

Door type: C

Window type: 3 units window type D, 1 window type E, 1 window type A

Maximum height: 339 cm



Roof shown hexagonal felt shingles available as separate order.