


Lillevilla 110

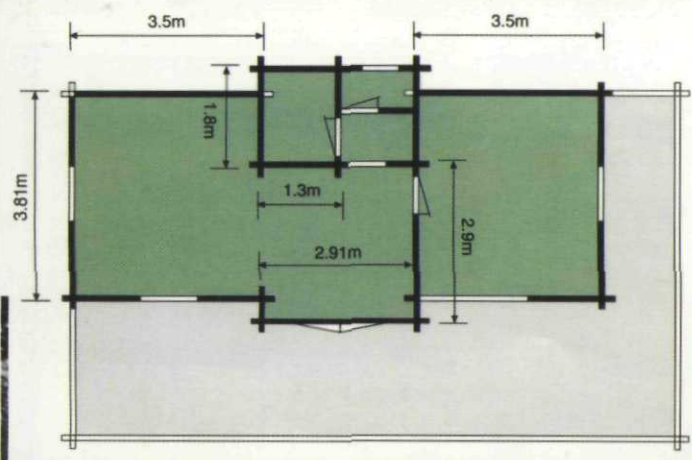

Floor plan: 40,00m²

Door type: D

Window type: 2 units type D

3 units type C

Maximum height: 355 cm

45mm

Felt Shingles included
Decking included.
Spindles available as
separate order.



For our cabins and cottages brochure containing our larger range of cabins please contact us for a brochure or visit www.logcabinsgarden-centre.co.uk


Lillevilla Cabins

The ingenious structure of Lillevilla planed logs allows for quick and easy assembly. The fit is always perfect, the seal tight and strong.

Scarfed corners add an elegant finishing touch to your cabin.

Each corner is provided with a storm batten or corner bolt depending on the model.

Cabins with 28, 34 and 45mm thick walls are provided with corner reinforcements to ensure a very tight wind-proof seal.

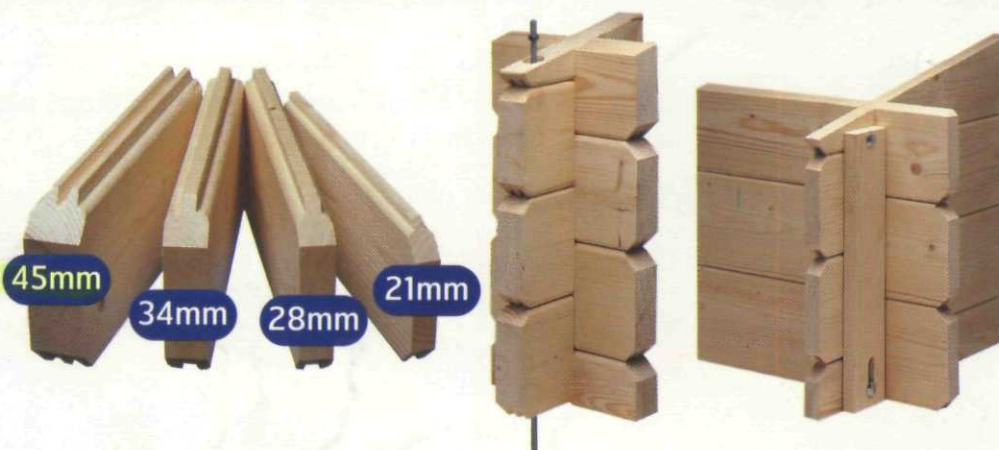

Lillevilla cabins come as a ready to assemble package, which you can easily build up yourself. It contains all the necessary materials, from logs to roofing felt pre-measured and ready for assembly.