

BLOCK PLAN



Proposed Water Tank & Three Polytunnels at
McBrides Nurseries,
Frostley Gate,
Holbeach,
Spalding, PE12 8SR

SHDC
Planning & Development

20 DEC 2004

Ref: 1662/04

SCALE
1:500

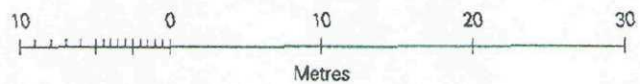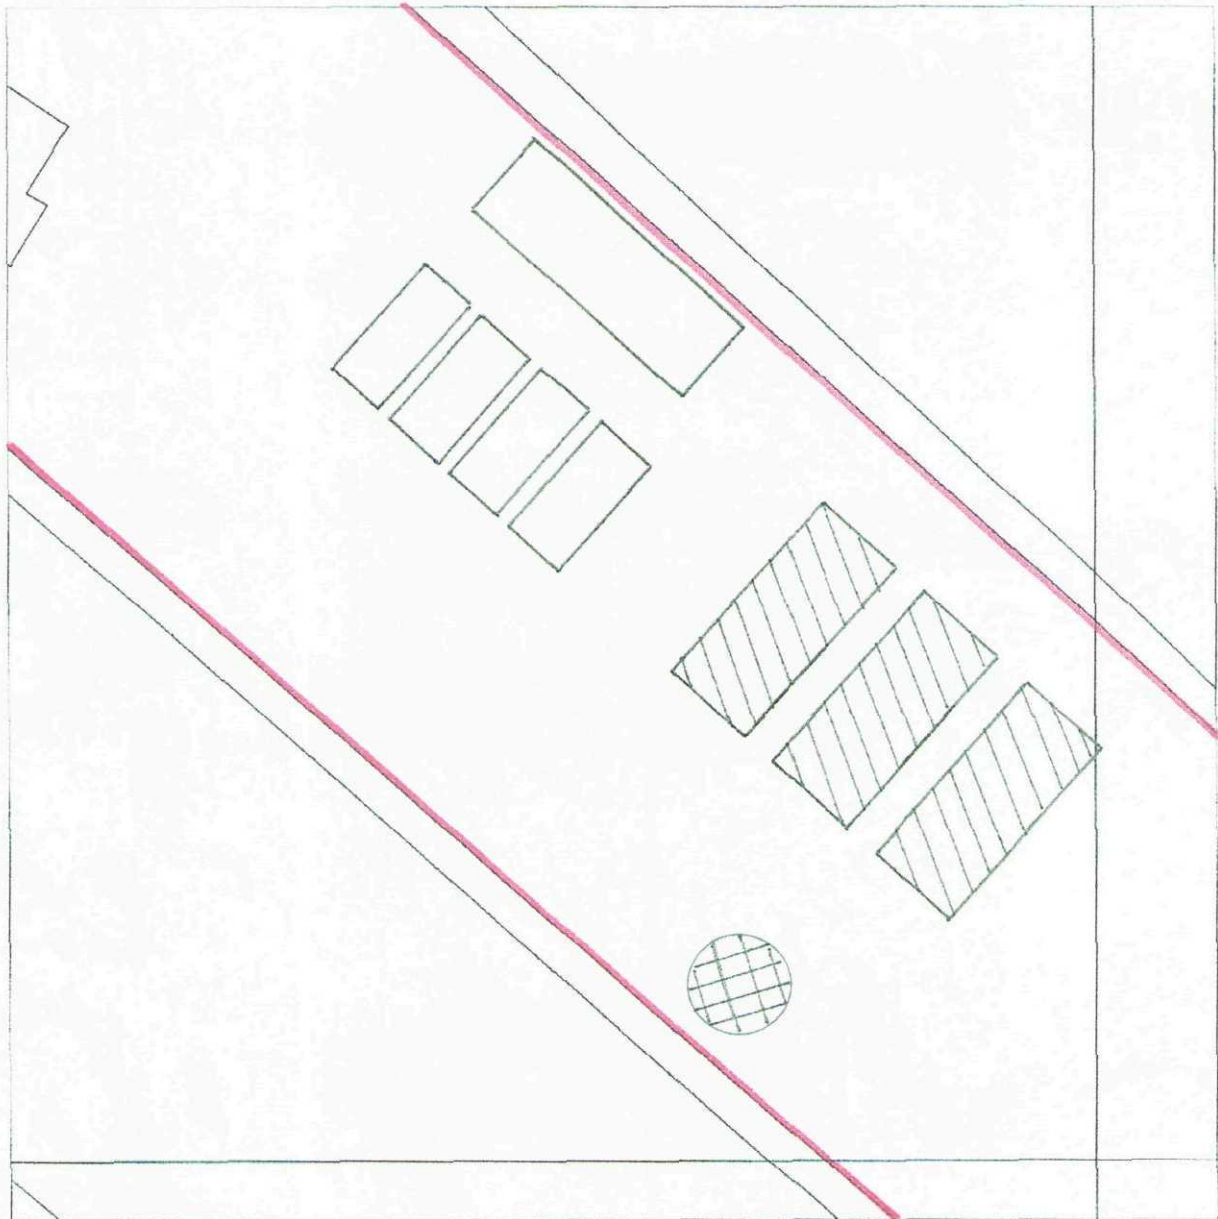

**DETERMINED
PLAN**



Centre Coordinates: 536668 320936

National Grid sheet reference at centre
of this Siteplan: TF3620