

SITE PLAN

Proposed Water Tank & Three Polytunnels at  
McBrides Nurseries,  
Frostley Gate,  
Holbeach,  
Spalding, PE12 8SR

SHDC  
Planning & Development


20 DEC 2004

Ref: 1662/04


**FILE COPY**



1:2500 Scale

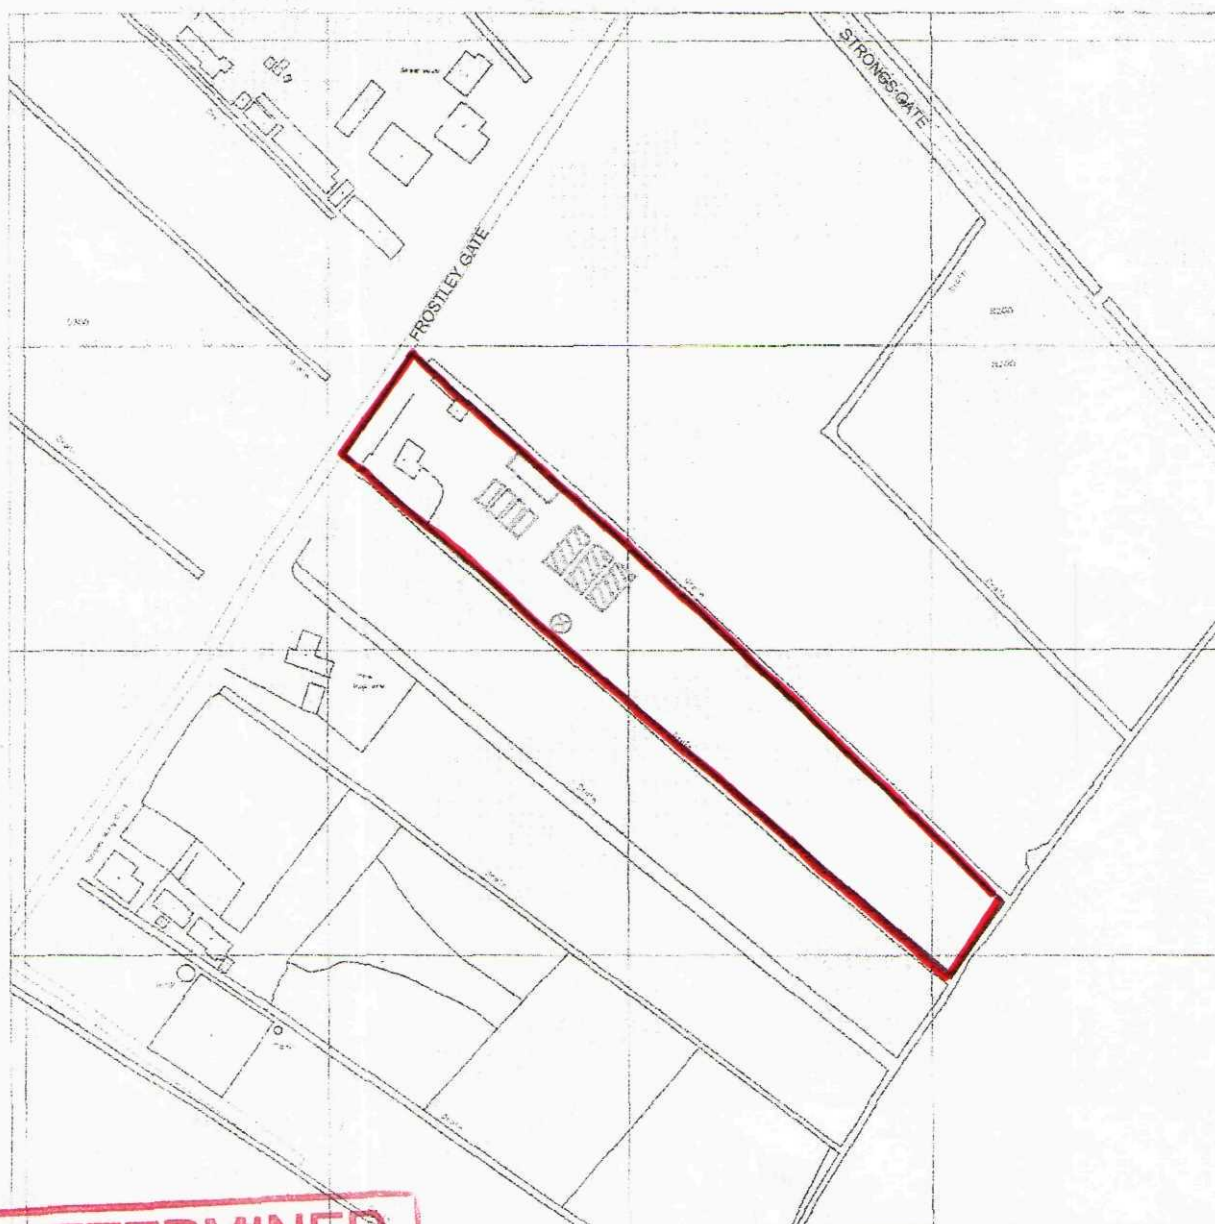

**DETERMINED  
PLAN**

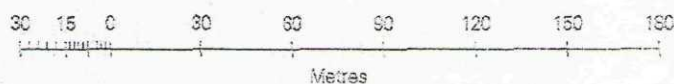

National Grid sheet reference at centre; TF3620

Centre Coordinates; 536695 320909