



Proposed Polytunnels at
McBrides Nurseries,
Frostley Gate,
Holbeach,
Spalding, PE12 8SR

ELEVATION
(south west and north east)

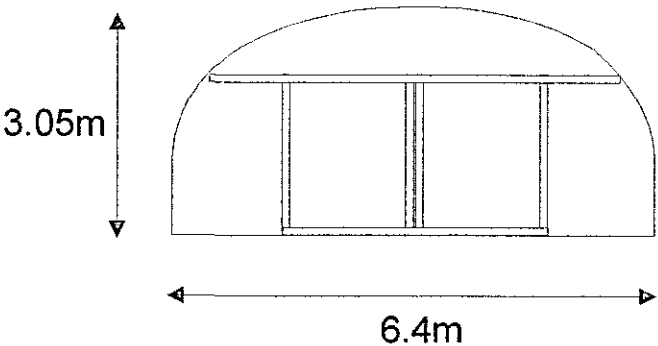


SCALE 1:100

ELEVATION (south east and north west)

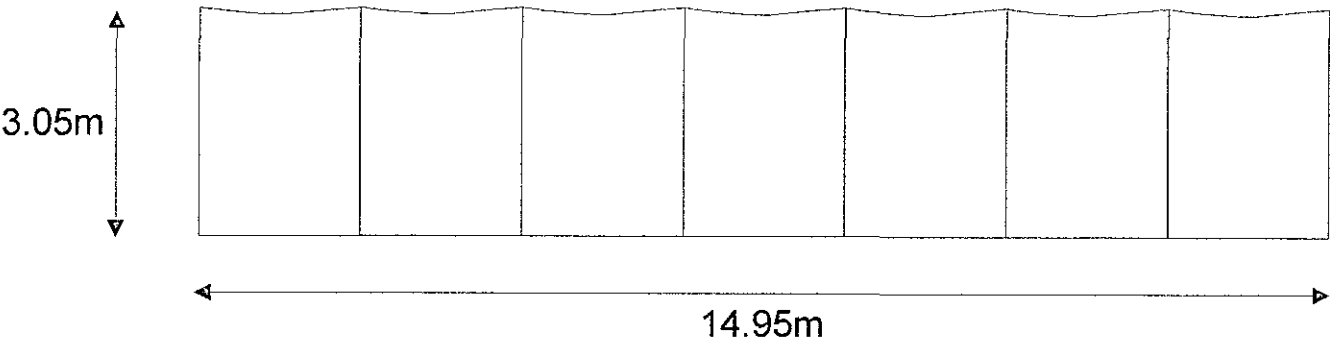

PLAN

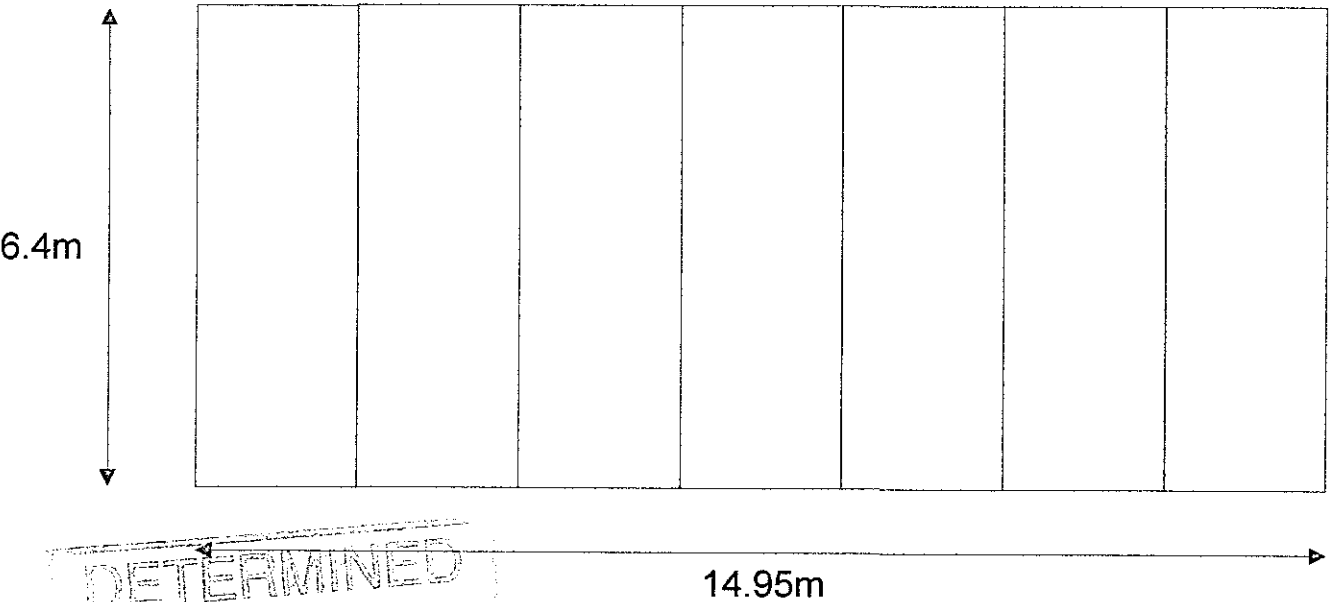

DETERMINED
PLAN