



Proposed Water Tank at
McBrides Nurseries,
Frostley Gate,
Holbeach,
Spalding, PE12 8SR

SCALE 1:100

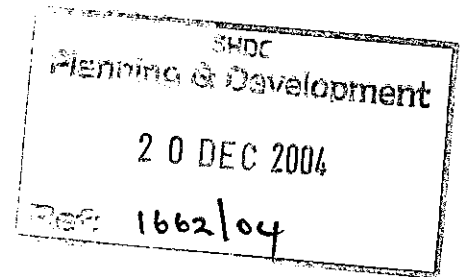

ELEVATION

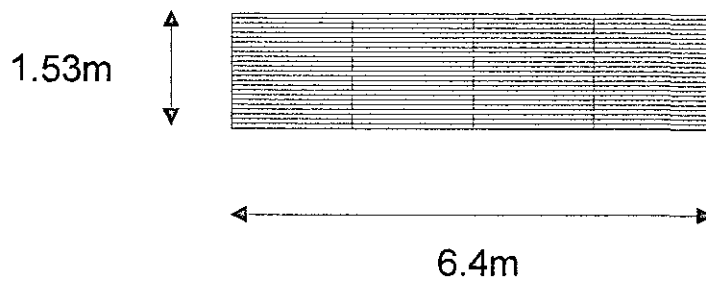

PLAN

