
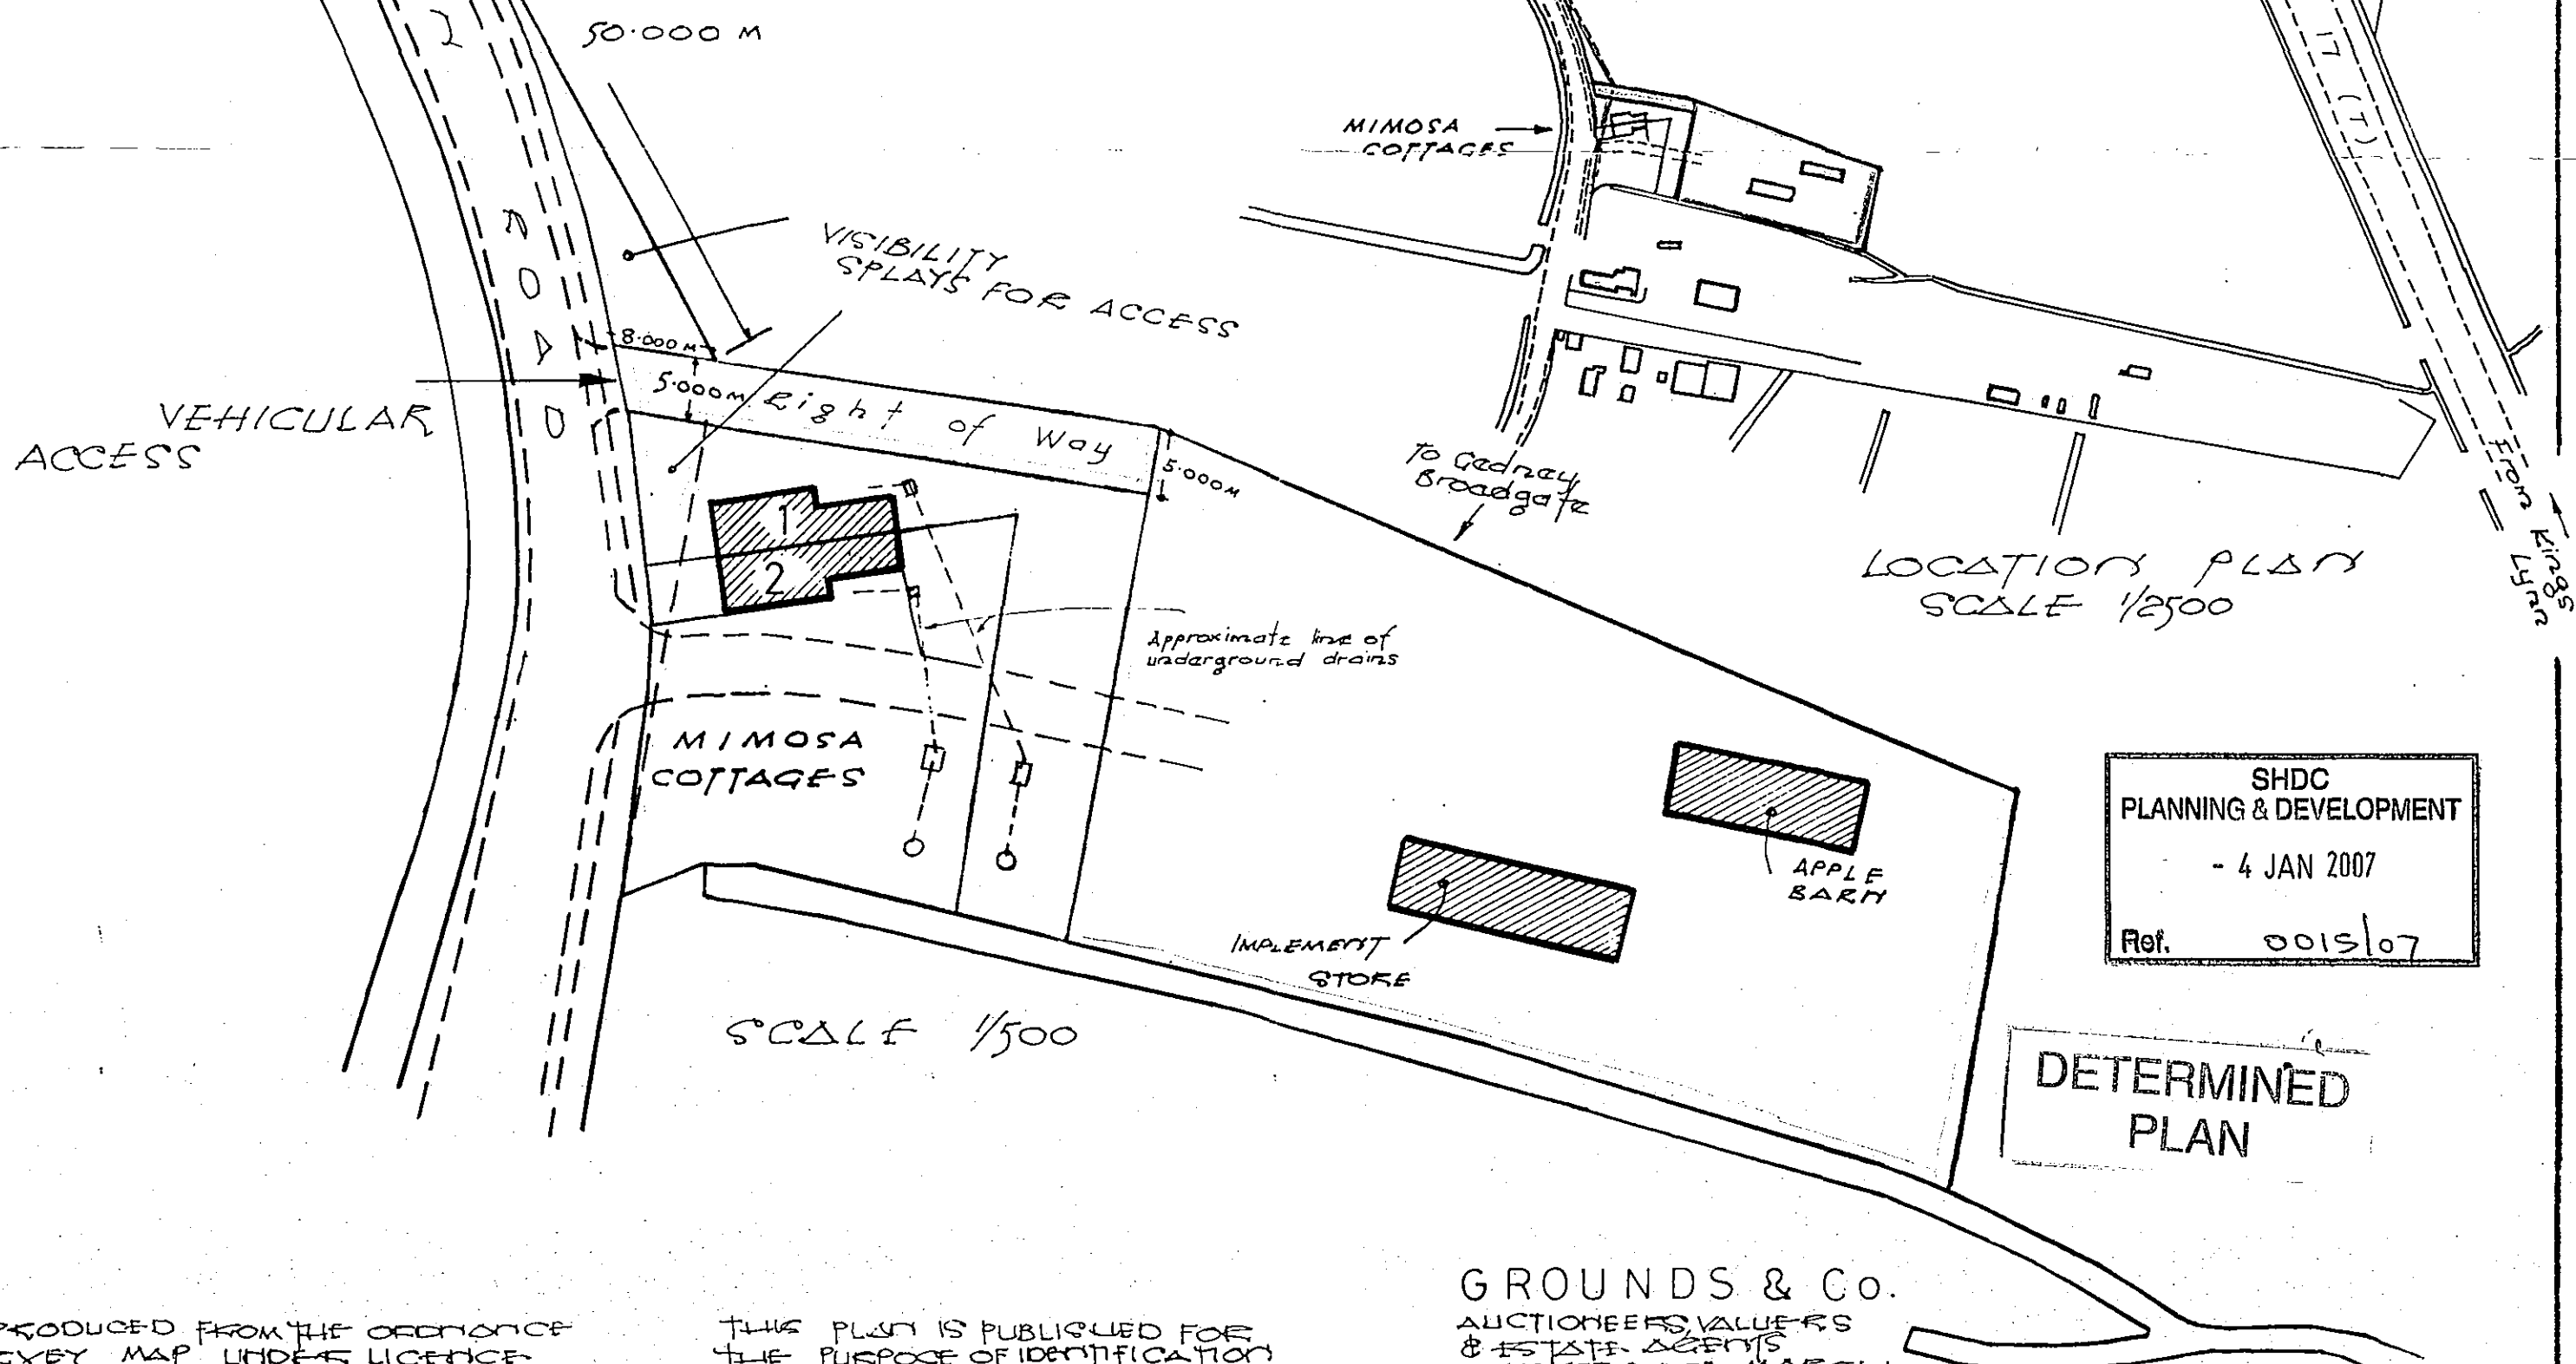


PLAN OF
Nos. 1 & 2, MIMOSA COTTAGES
AND
APPLE BARN
AND FARMYARD AT REAR
STATION ROAD
GEDNEY
LINCOLNSHIRE

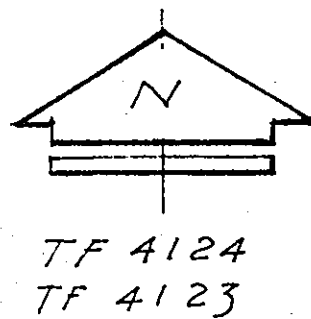

SHDC
PLANNING & DEVELOPMENT
- 4 JAN 2007
Ref. 0015/07

DETERMINED
PLAN

GROUNDS & Co.
AUCTIONEERS, VALUERS
& ESTATE AGENTS
MARKET PLACE, MARCH
CAMBRIDGESHIRE

REPRODUCED FROM THE ORDINANCE
SURVEY MAP UNDER LICENCE
NUMBER ES 004180 FROM U.M.
STATIONARY OFFICE
CROWN COPYRIGHT

THIS PLAN IS PUBLISHED FOR
THE PURPOSE OF IDENTIFICATION
ONLY AND ALTHOUGH BELIEVED TO
BE CORRECT ITS ACCURACY IS
NOT GUARANTEED.

G-02.1. 1.(b) (c) REV. 9.9.03 REV. 17.6.04.