


Drawing Design A: Proposed Interpretation Panel for The Wash and North Norfolk European Marine Site

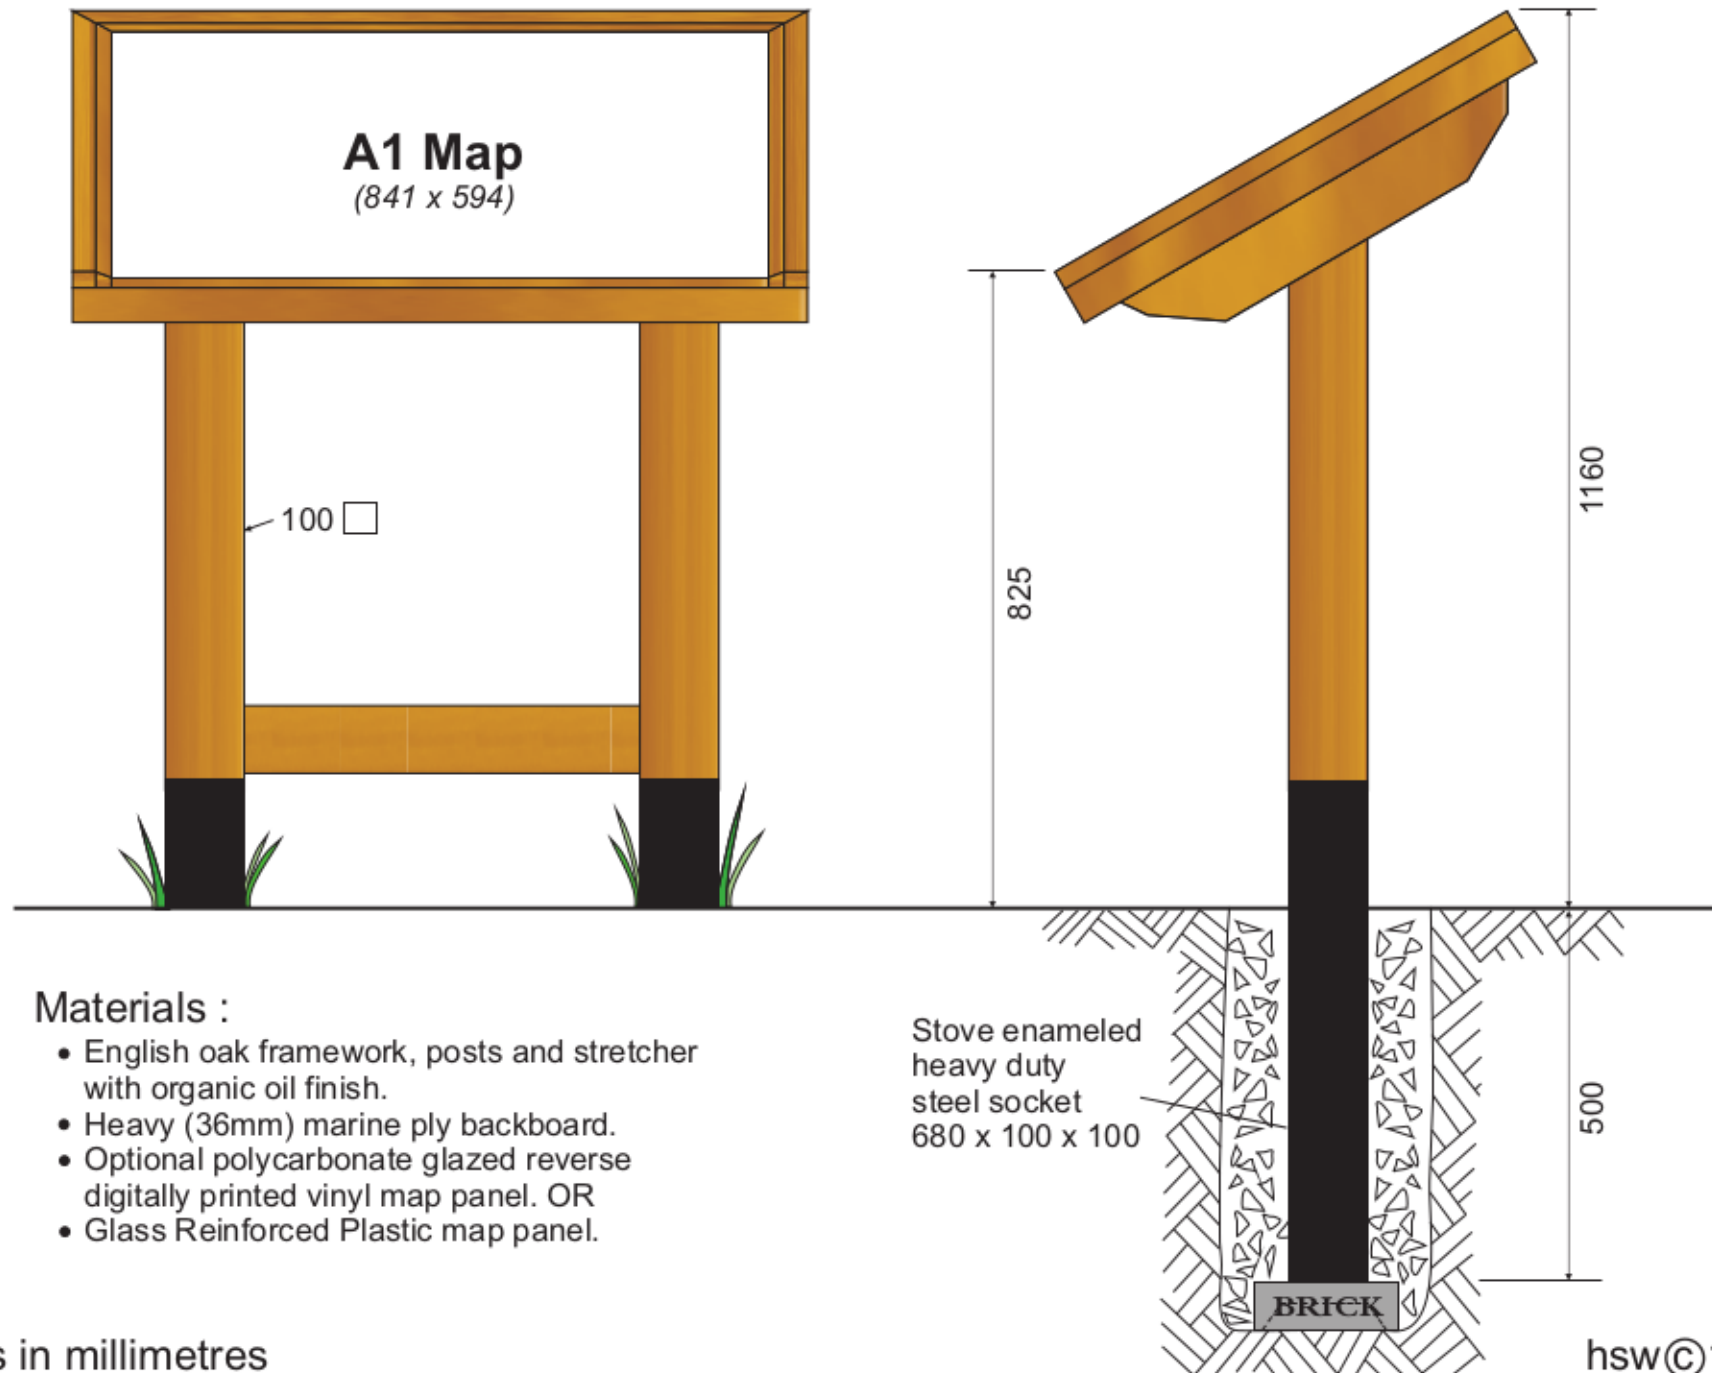

Dimensions in millimetres

hsw©141014