

EXISTING ELECTRICAL KIOSK

WATER
TOWER

EXISTING PUMPS

EXISTING KIOSK

EXISTING ELECTRICAL CABINET

EXISTING TELEMETRY KIOSK

EXISTING CABLE TRAY

EXISTING KIOSK

CONCRETE
DRIVEWAY


GRASS AREA

GRASS AREA

CHAINLINK FENCE

ACCESS GATE

BLAZEGATE (ROAD)

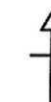

GENERAL NOTES:

- This drawing is the Copyright of SCG and must not be reissued, loaned or copied without written consent.
- Use printed dimensions only. Do not scale.
- Use the current revision of all referenced information. Refer to Standard Drawing Notes.
- Refer to Document Amendment Sheet (DAS) as numbered in the Amendment Record below, for description of changes.
- All dimensions are shown in millimetres unless stated otherwise.
- This drawing is electronically produced by SCG. The status is 'PRELIMINARY' unless the 'approved' box is initialled.

DRAWING NOTES:

1.

**DETERMINED
PLAN**

SHDC
Planning & Development
30 JAN 2009
Ref: 0068/09

B	HG	HG	23/09/08	5073	PLANNING
A	HG	HG	04/08/08	1st ISSUE	PLANNING
Rev	Chk'd	App'd	Date	DAS No:	Purpose of Issue

AMENDMENT RECORD

GEDNEY WT
BLAZEGATE
SPALDING
LINCOLNSHIRE
PE12 0DU
NGR: TF 41380 24470

Swann Consulting Group Ltd.
The Strong House,
The Horsefair
Romsey, Hampshire SO51 8EZ
T: 01794 514200,
F: 01794 512055
scg@swanngrouppltd.com



Scale: 1:250
Date: 04/08/08
Client: SSG
Drawn by: MH
Classification: UNCLASSIFIED

Project: PLANNING APPLICATION DRAWINGS

Drawing Title:
GEDNEY WT SITE PLAN

SCG Drawing No: 2356-003
Sheet No: 4 of 4
Rev: B