


EXISTING PLANS AND ELEVATIONS

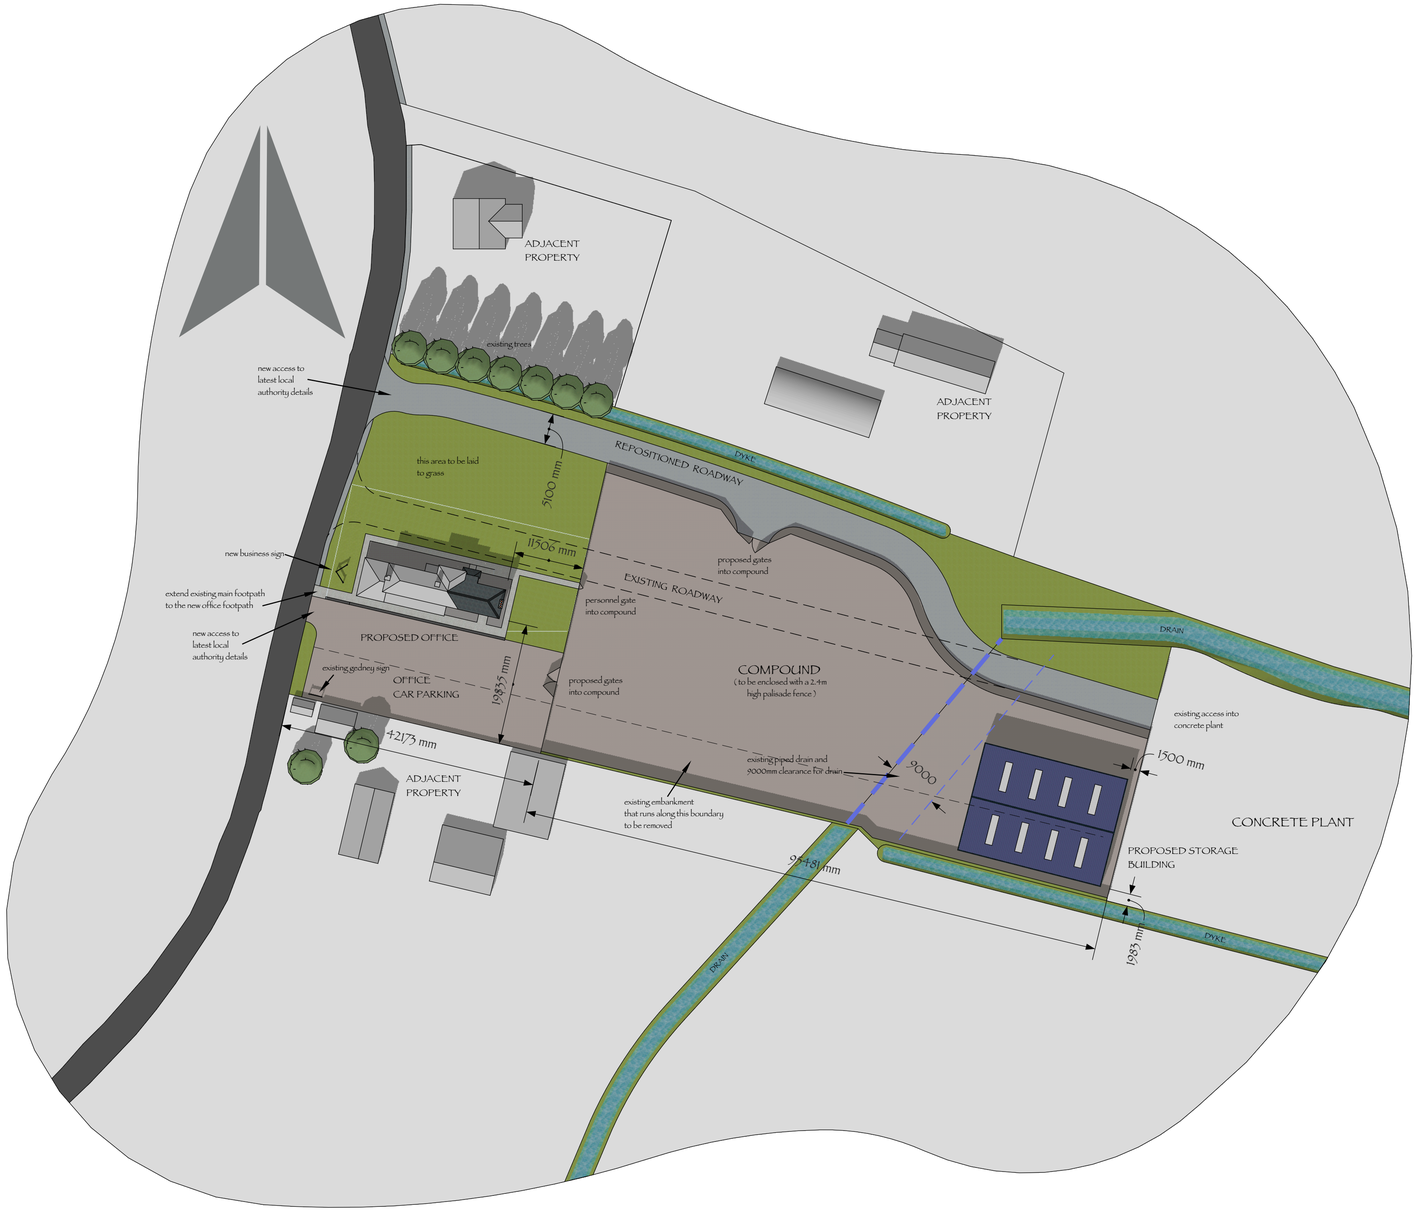

BLOCK PLAN



LOCATION PLAN

PROPOSED ALTERATION AND EXTENSION OF FORMER RAILWAY STATION HOUSE INTO OFFICES AND STORAGE BUILDING AT STATION ROAD GEDNEY LINCS

DO NOT SCALE FROM THIS DRAWING

This drawing is the property of the Architect and is subject to Copyright. It must not be loaned, copied or passed to any third party without the consent of the Architect. The Architect accepts no responsibility for any errors or omissions in this drawing which are based upon information supplied by others. Any discrepancies must be reported to the Architect before any work is put in hand. Figured dimensions are to be taken in preference to scaled dimensions. Any variations from the drawings must be agreed with the Architect before any work is put in hand. The Architect has not been appointed to act as the Principal Designer for the purposes of the CDM Regulations 2015 and it is the responsibility of the client to appoint a competent person to undertake the duties of the Principal Designer. 