
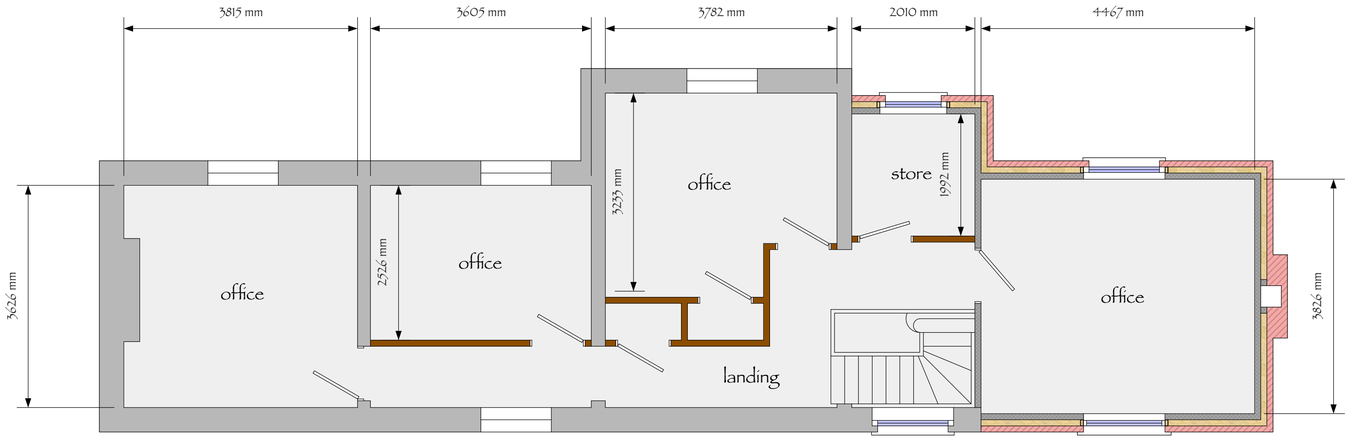


PROPOSED FIRST FLOOR PLAN

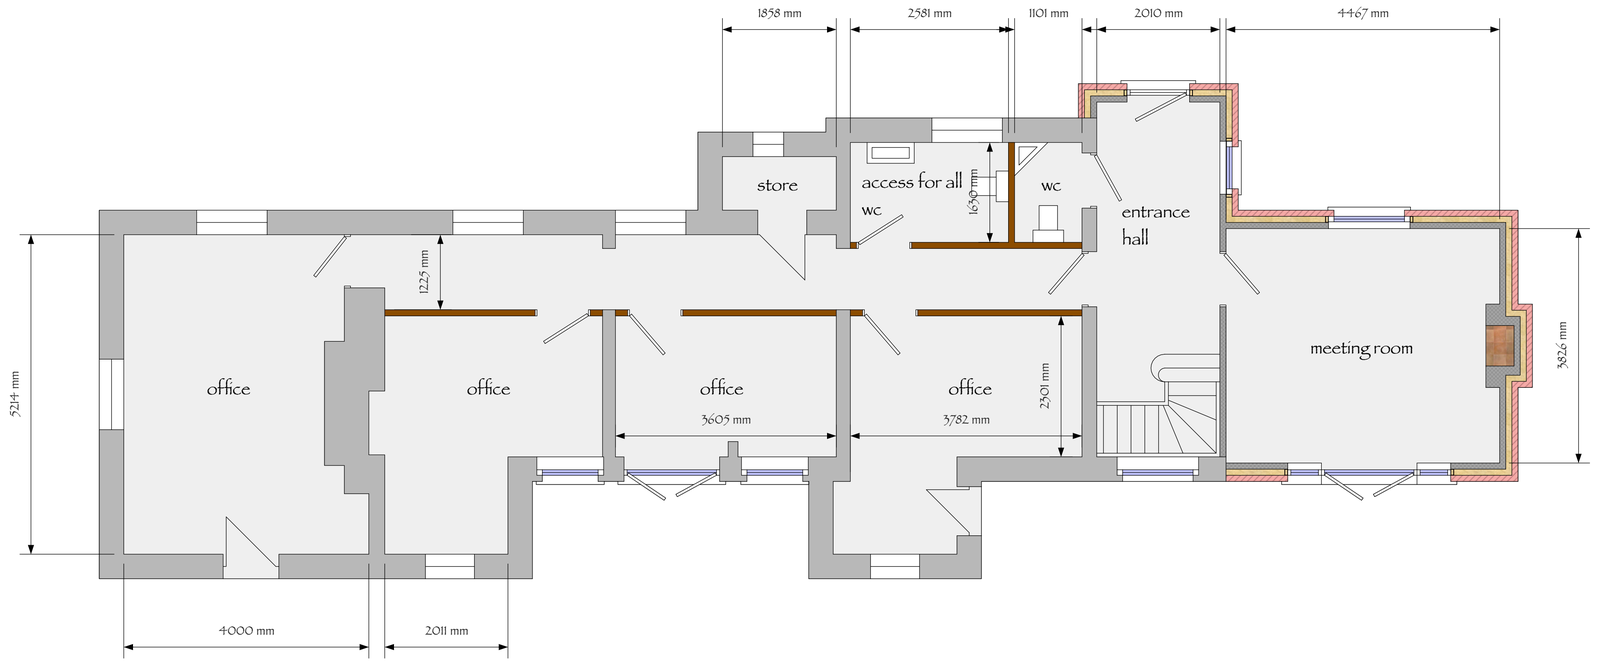

PROPOSED GROUND FLOOR PLAN

PROPOSED ALTERATION AND EXTENSION OF FORMER RAILWAY STATION HOUSE INTO OFFICES AND STORAGE BUILDING AT STATION ROAD GEDNEY LINCS

DO NOT SCALE FROM THIS DRAWING

This drawing is the property of Julian Warrick Design Consultancy and is protected by the Copyright Designs and Patents Act 1988. It is issued on the condition that it is not copied, reproduced, retained or disclosed to any unauthorised person either wholly or in part without the consent of Julian Warrick Design Consultancy. It must be returned on demand. All dimensions must be checked on site by the Contractor before any work is put in hand or any materials ordered. Any discrepancies must be reported immediately to Julian Warrick Design Consultancy. 
CONSTRUCTION SPECIALISTS
184, AVENUE FARM,SUTTON BRIDGE, SPALDING,LINCOLNSHIRE, PE12 9QF
TEL NO. 01406 359115; MOB. NO. 07860 242434

PROPOSED OFFICE PLANS

JAN 17 | 1/50

J079-PL 2

Julian Warrick
Architectural Design Consultant
SEE your design. Imagine no longer how it looks. SEE how it looks

Email: julian@jwarrick-design-cons.com
Tel: 01775 820123
Mob: 07849 652067
www.JulianWarrick.co.uk
Google +

8 Beech Grove
Donington
Spalding
Lincs
PE11 4XQ