


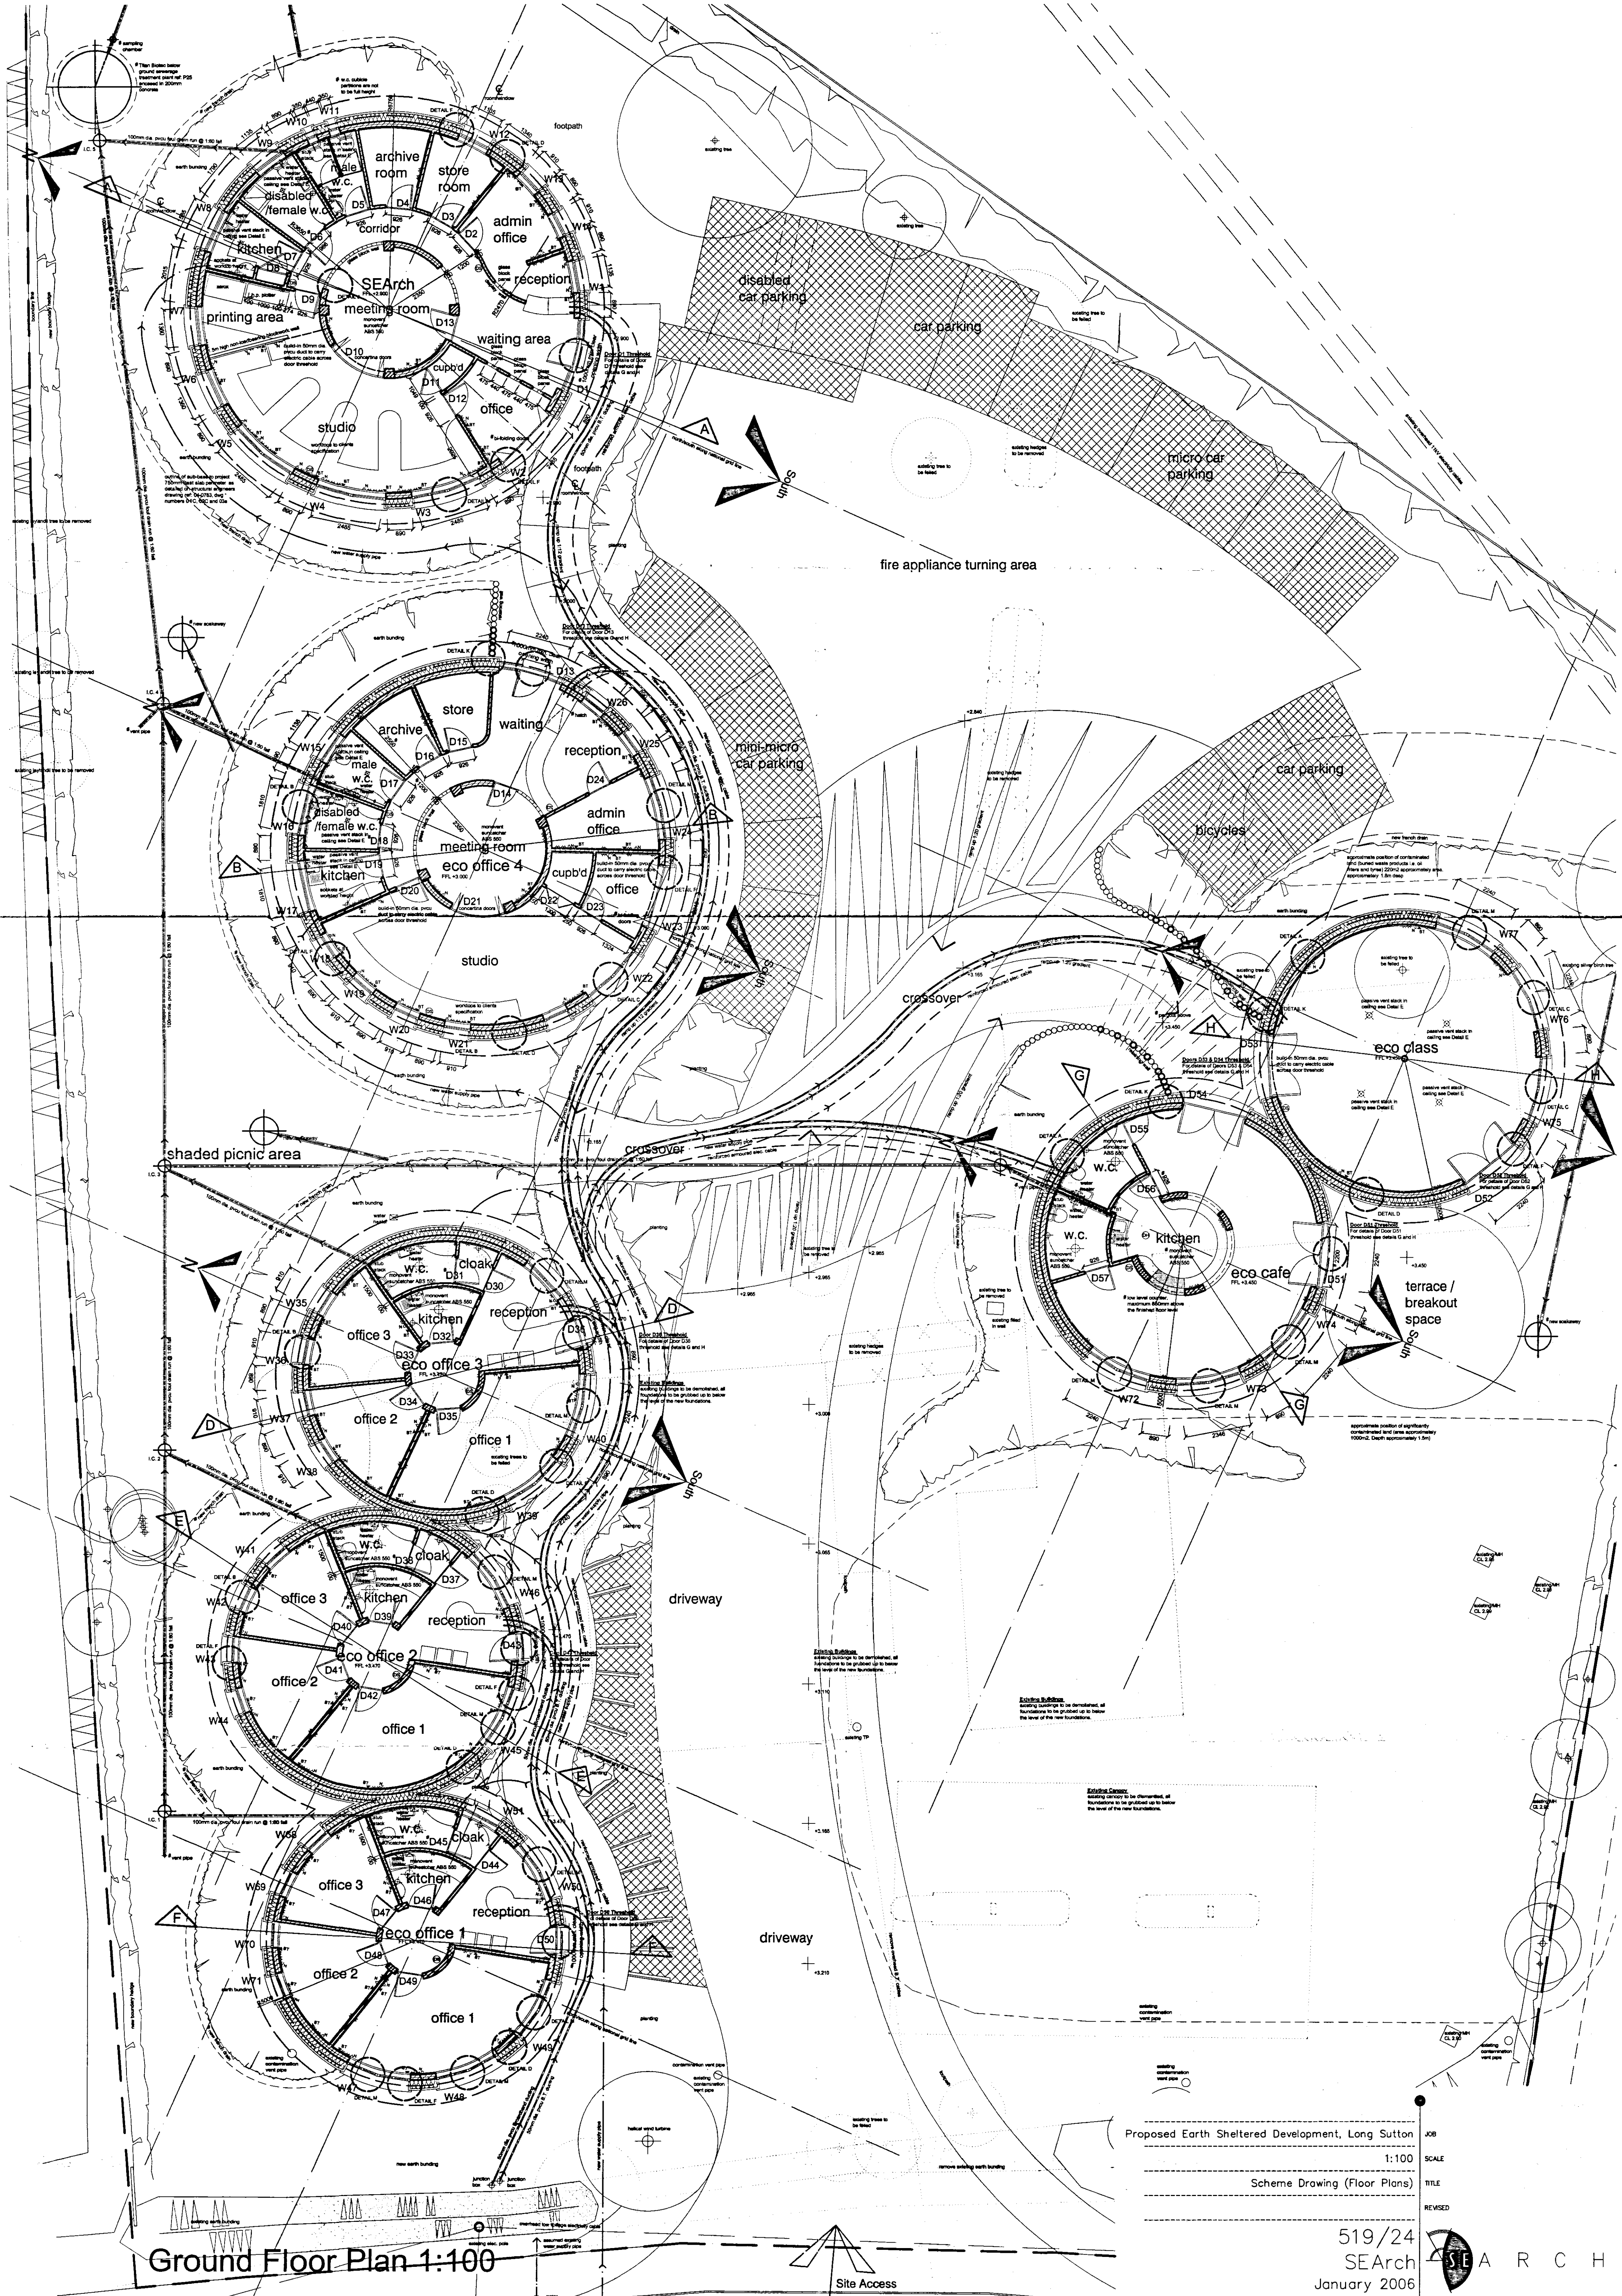

Ground Floor Plan 1:100

Proposed Earth Sheltered Development, Long Sutton
1:100
Scheme Drawing (Floor Plans)
TITLE
REVISED

519/24
SEArch
January 2006

