



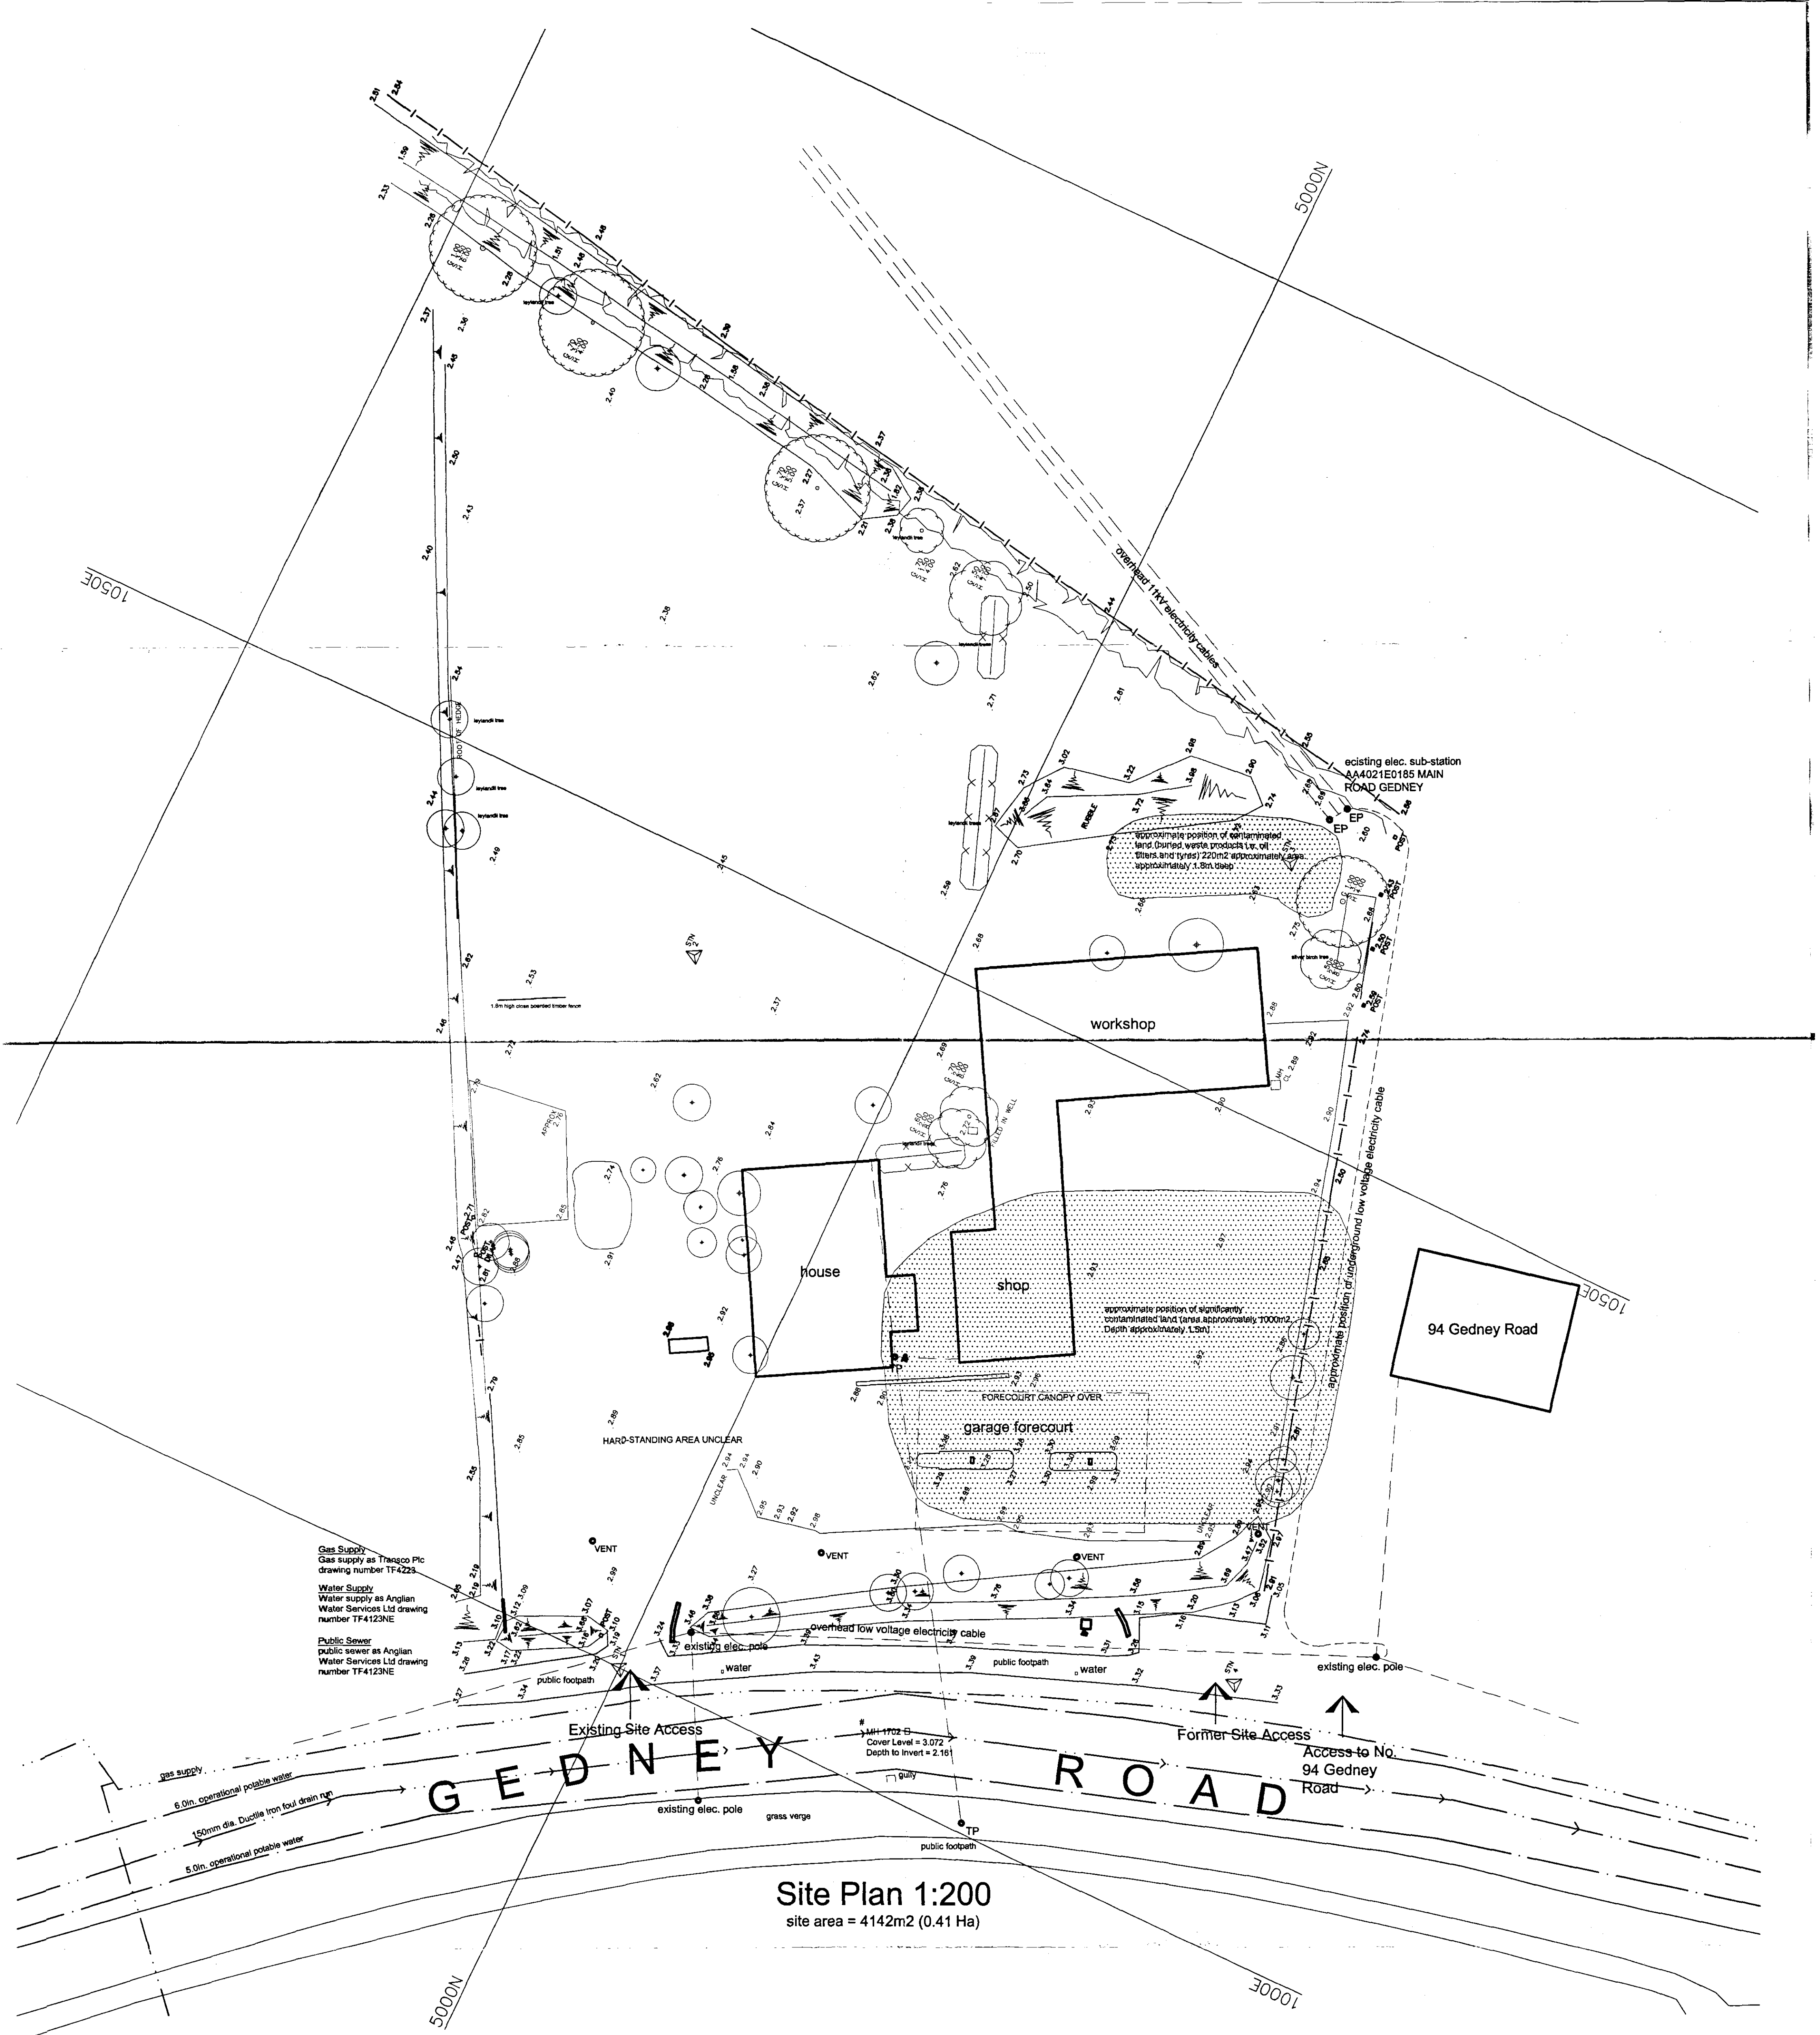

Site Plan 1:200
site area = 4142m² (0.41 Ha)

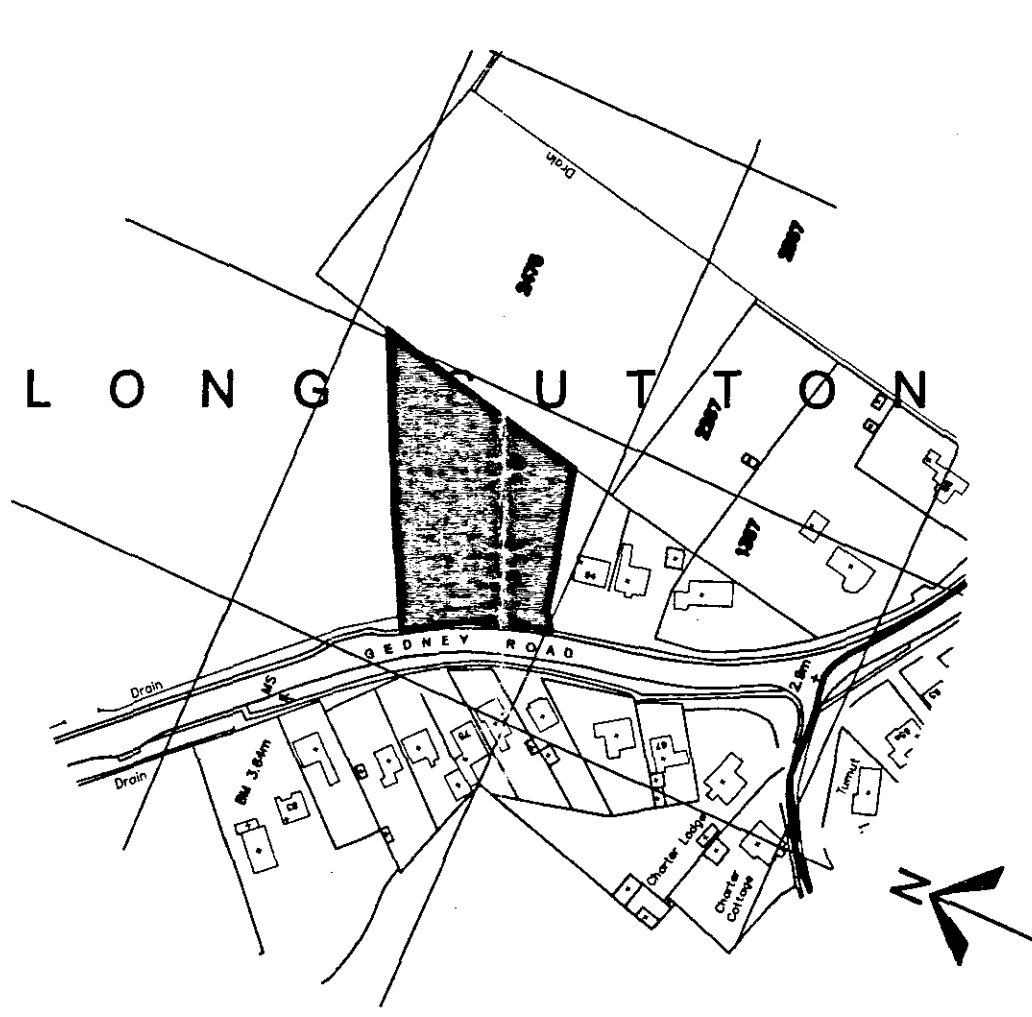

Location Plan 1:2500

Proposed Earth Sheltered Development, Long Sutton	JOB
1:200 1:2500	SCALE
Survey Drawing	TITLE
F Jan 2006 (Services)	REVISED

519/01F
SEArch
August 2004

