




T.A. Pridmore. PRINCIPAL

PODDINGTONS
Architectural Design Consultants

Est. 1969
Rabbit Hollow, Church Lane, North Rauceby, Skefford
Lincs. NG34 8QU Tel: 01529 488033 Fax: 01529 488044
Home: 01529 488318 Mobile: 07835614290

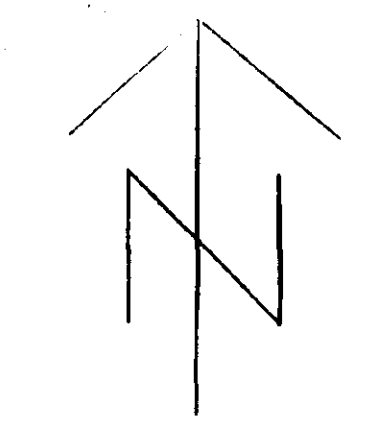

Key

- OSCAR A Roads
- OSCAR Allroads
- OSCAR B Roads

SHDC
Planning & Development
31 JAN 2003
09:03

PODDINGTONS
Architectural Design Consultants

Est. 1969
Rabbit Hollow, Church Lane, North Rauceby,
Skefford, Lincs. NG34 8QU
Tel. (01529) 488033 Fax. (01529) 488044




Client: MR & MRS S. MUNSON

Project: PROPOSED FARMHOUSE AND GLASSHOUSES AT GLENFIELD HOUSE FARM, ROPER'S GATE / GIPSY LANE, GEDNEY.

Drawing: LOCATION PLAN

Scale: 1:2500 Drawing No. 31151

Drawn: Date: Rev:

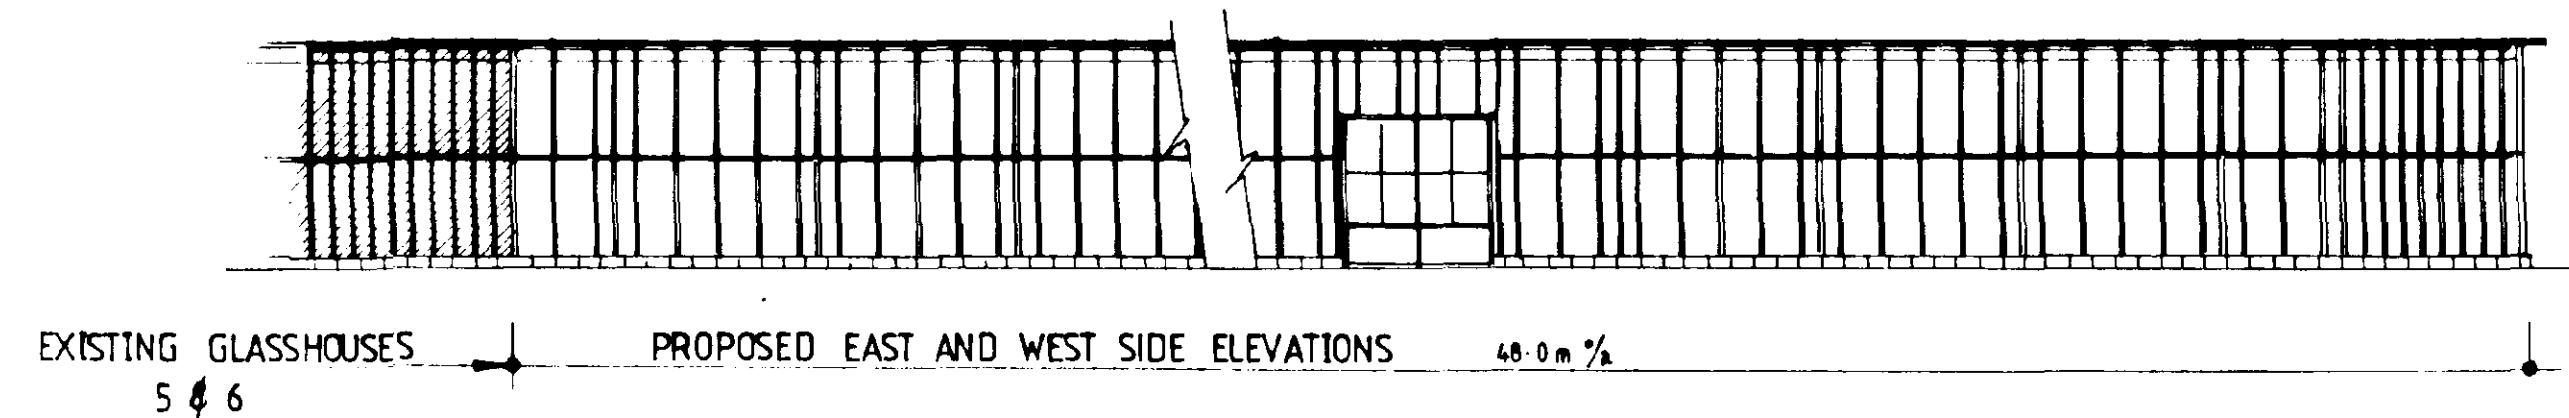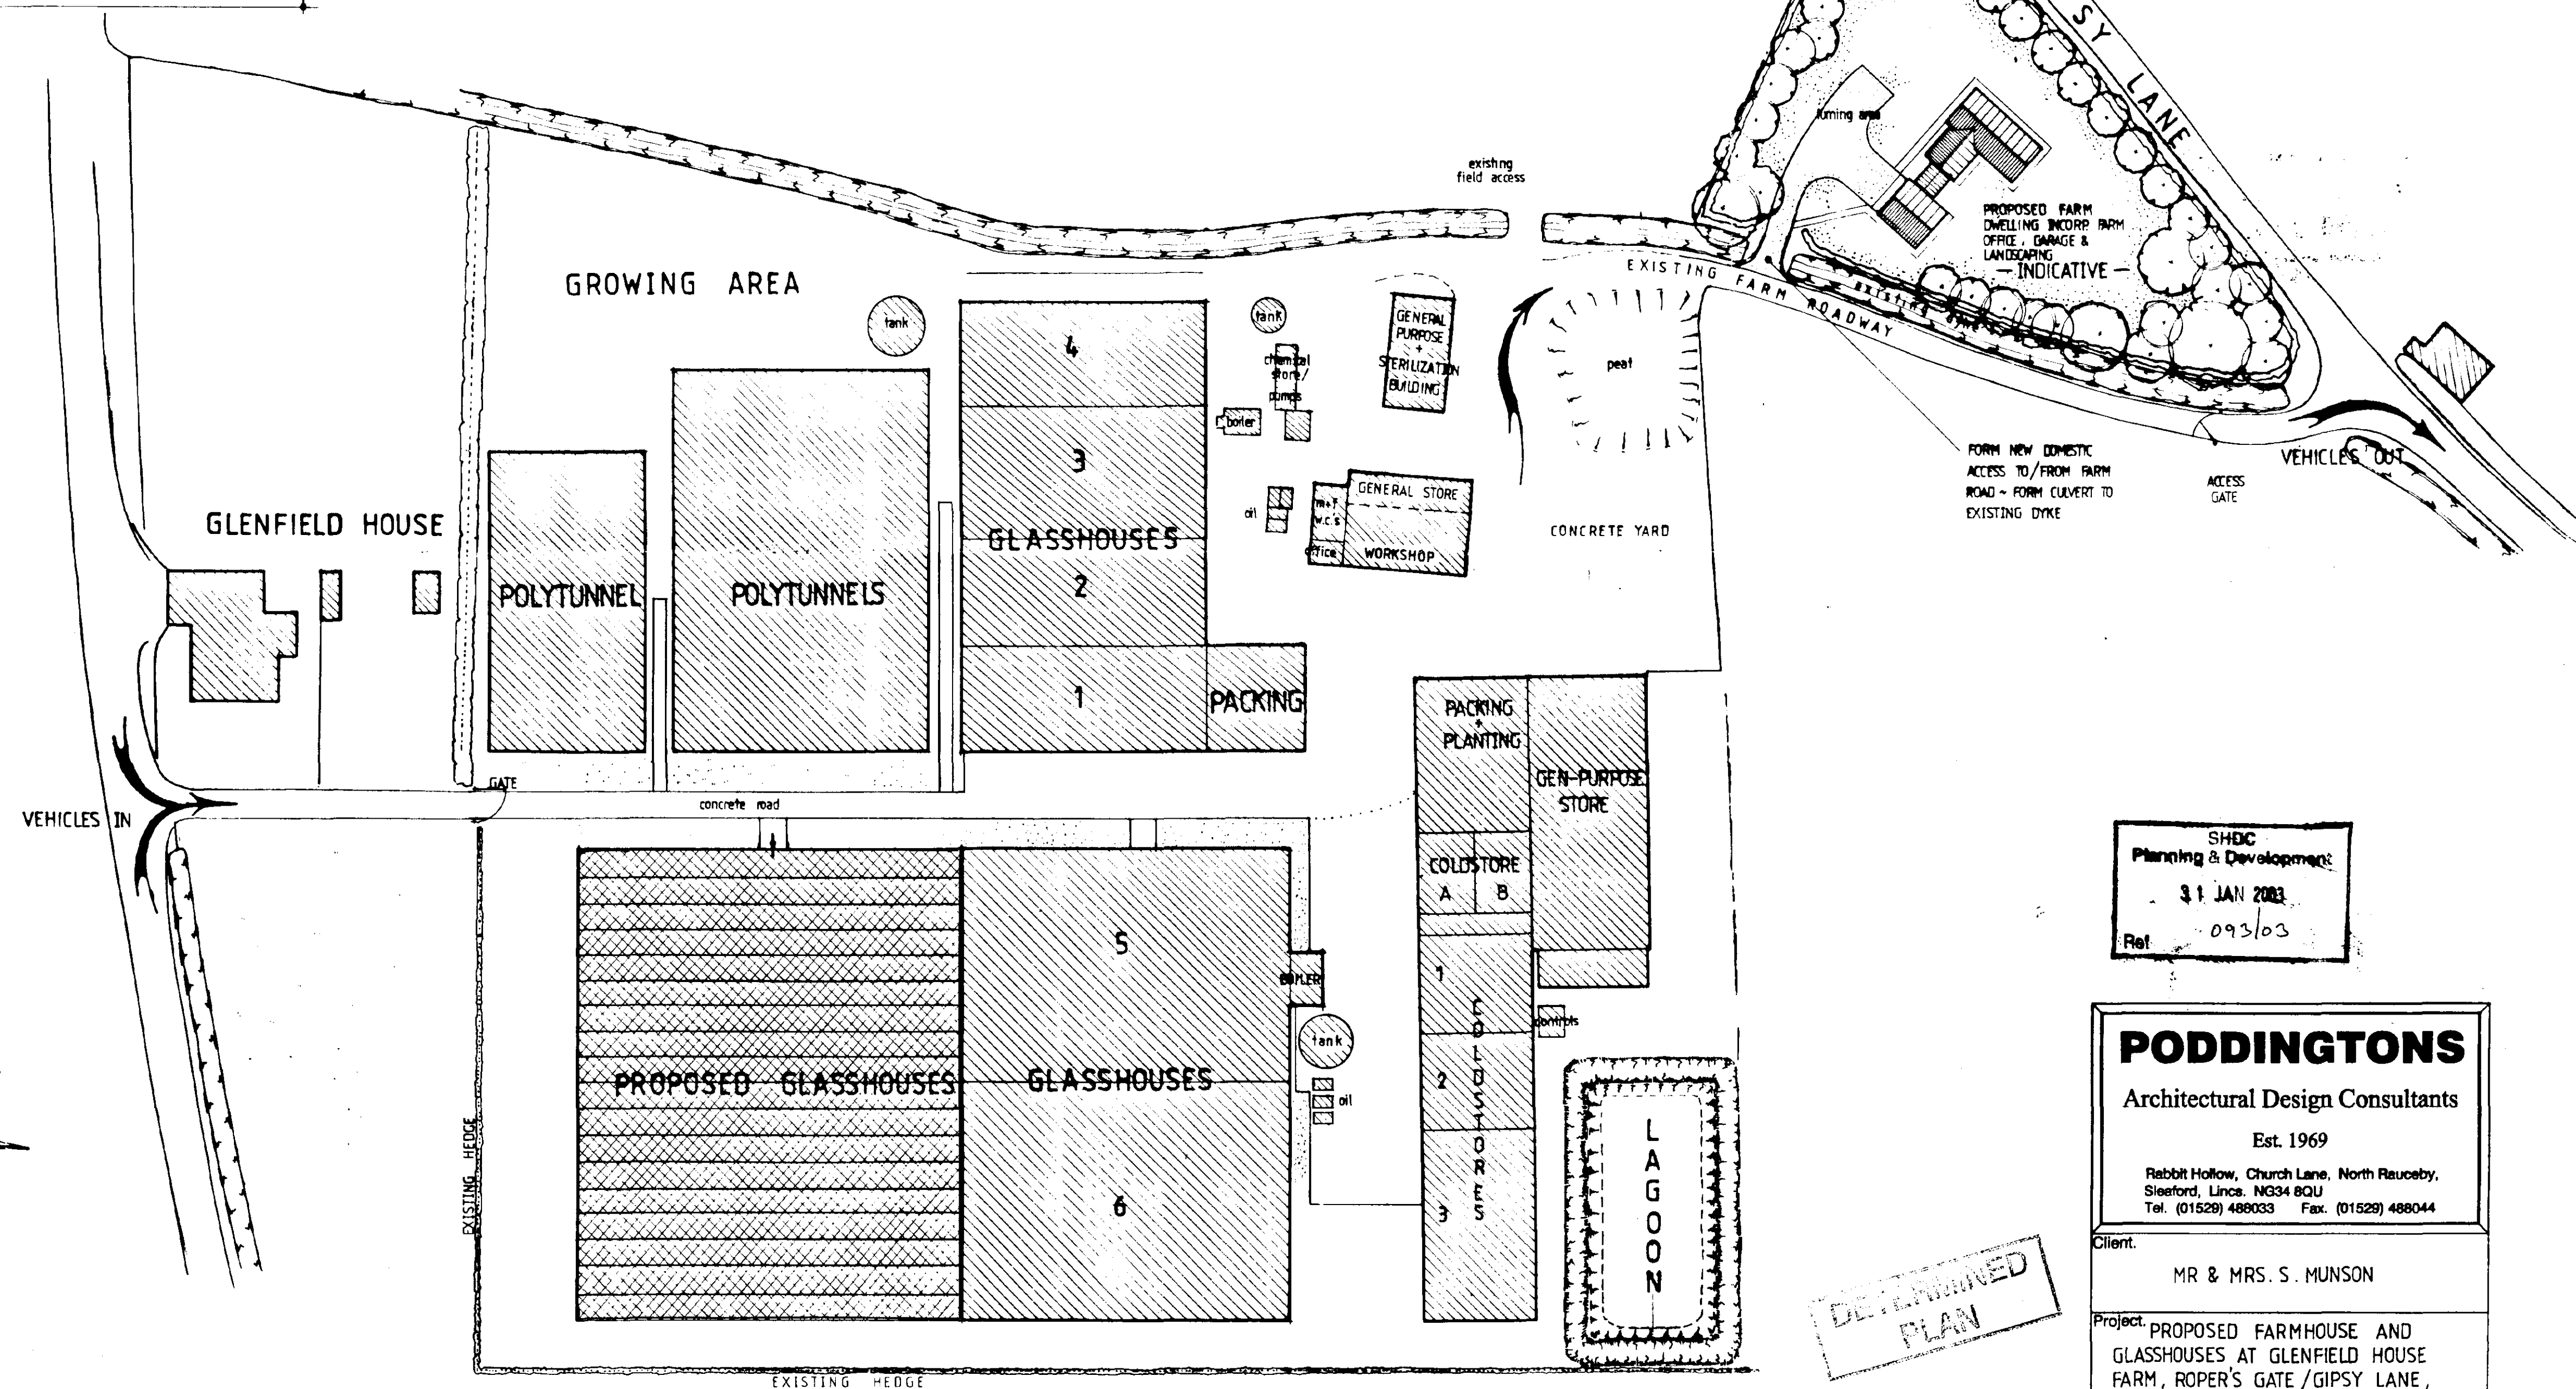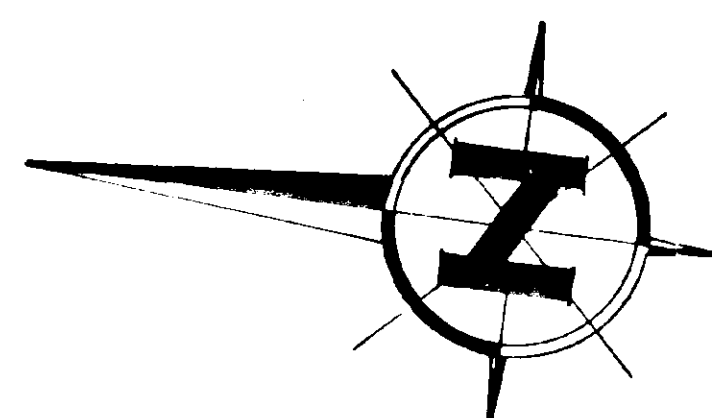

SITE LAYOUT PLAN

THIS DRAWING IS TO BE READ IN CONJUNCTION WITH DRAWING NO D: 3115-1

SHDC
Planning & Development
31 JAN 2003
Ref: 093/03

PODDINGTONS
Architectural Design Consultants
Est. 1969
Rabbit Hollow, Church Lane, North Raucoby,
Sleaford, Lincs. NG34 8QU
Tel. (01529) 488033 Fax. (01529) 488044

Client: MR & MRS. S. MUNSON

Project: PROPOSED FARMHOUSE AND GLASSHOUSES AT GLENFIELD HOUSE FARM, ROPER'S GATE / GIPSY LANE, GEDNEY, SPALDING, Lincs.

Drawing: SITE / LOCATION PLAN.

Scale: 1:500, 1:170	Drawing No. 3115-2
Date:	Rev:

DETERMINED PLAN